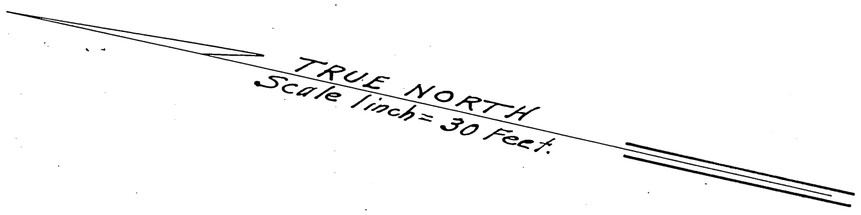

TERRITORY OF HAWAII
LAND COURT

Map and Description with Petition No. 339
Mary Wentworth Deering, Petitioner.
Being a portion of Grant 4635 to the S.N. Castle Est. Ltd.
On the West side of Kalakaua Avenue.
Waikiki, Kona, Oahu, T.H.

Beginning at a 2½ inch W.E.W. galvanized iron pipe at the Southeast corner of this piece, and at the Northeast corner of deed of Government to C.W.C. Deering, on the West side of Kalakaua Avenue, the true azimuth and distance from Government Survey Triangulation Station "Leahi" being 310° 44' 4505.4 feet, and running by true azimuths;

1. 77° 30' 1.35 feet, along deed of Government to C.W.C. Deering to a galvanized iron pipe at the Northeast corner of Land Court Petition No. 296 to Edna S. Bockus;
2. 77° 30' 309.05 " , along Land Court Petition No. 296 to Edna S. Bockus to a + on ~~sea face of~~ W.E.W. seawall at high water mark;

Thence along high water mark, along ~~sea face of~~ W.E.W. seawall on the following azimuths and distances;

3. 167° 02' 97.2 feet;
4. 256° 00' 10.3 " ;
5. 165° 20' 2.6 " , to a spike in ~~sea face of~~ W.E.W. seawall at high water mark;
6. 257° 30' 300.75 " , along A. Gartenberg's Lot to a 2½ inch W.E.W. galvanized iron pipe on the West line of Kalakaua Avenue;
7. 347° 22' 30" 100.0 " , along the West line of Kalakaua Avenue to the point of beginning.

Area 31050 Square Feet
Geo. F. Wright
Surveyor
855 Kaahumanu St.

Honolulu, T.H.,
Sept. 4, 1914.

Note:- 2½ inch pipes are filled with concrete and centered by a galv. spike.

Filed March 10, 1916
A. K. Aona
Registrar

I here by certify that the description of survey and map hereon has been examined and the boundaries checked on the ground and found to be correct.

Honolulu T.H.
March 31, 1916.

Walter E. Wall,
Surveyor, Territory of Hawaii

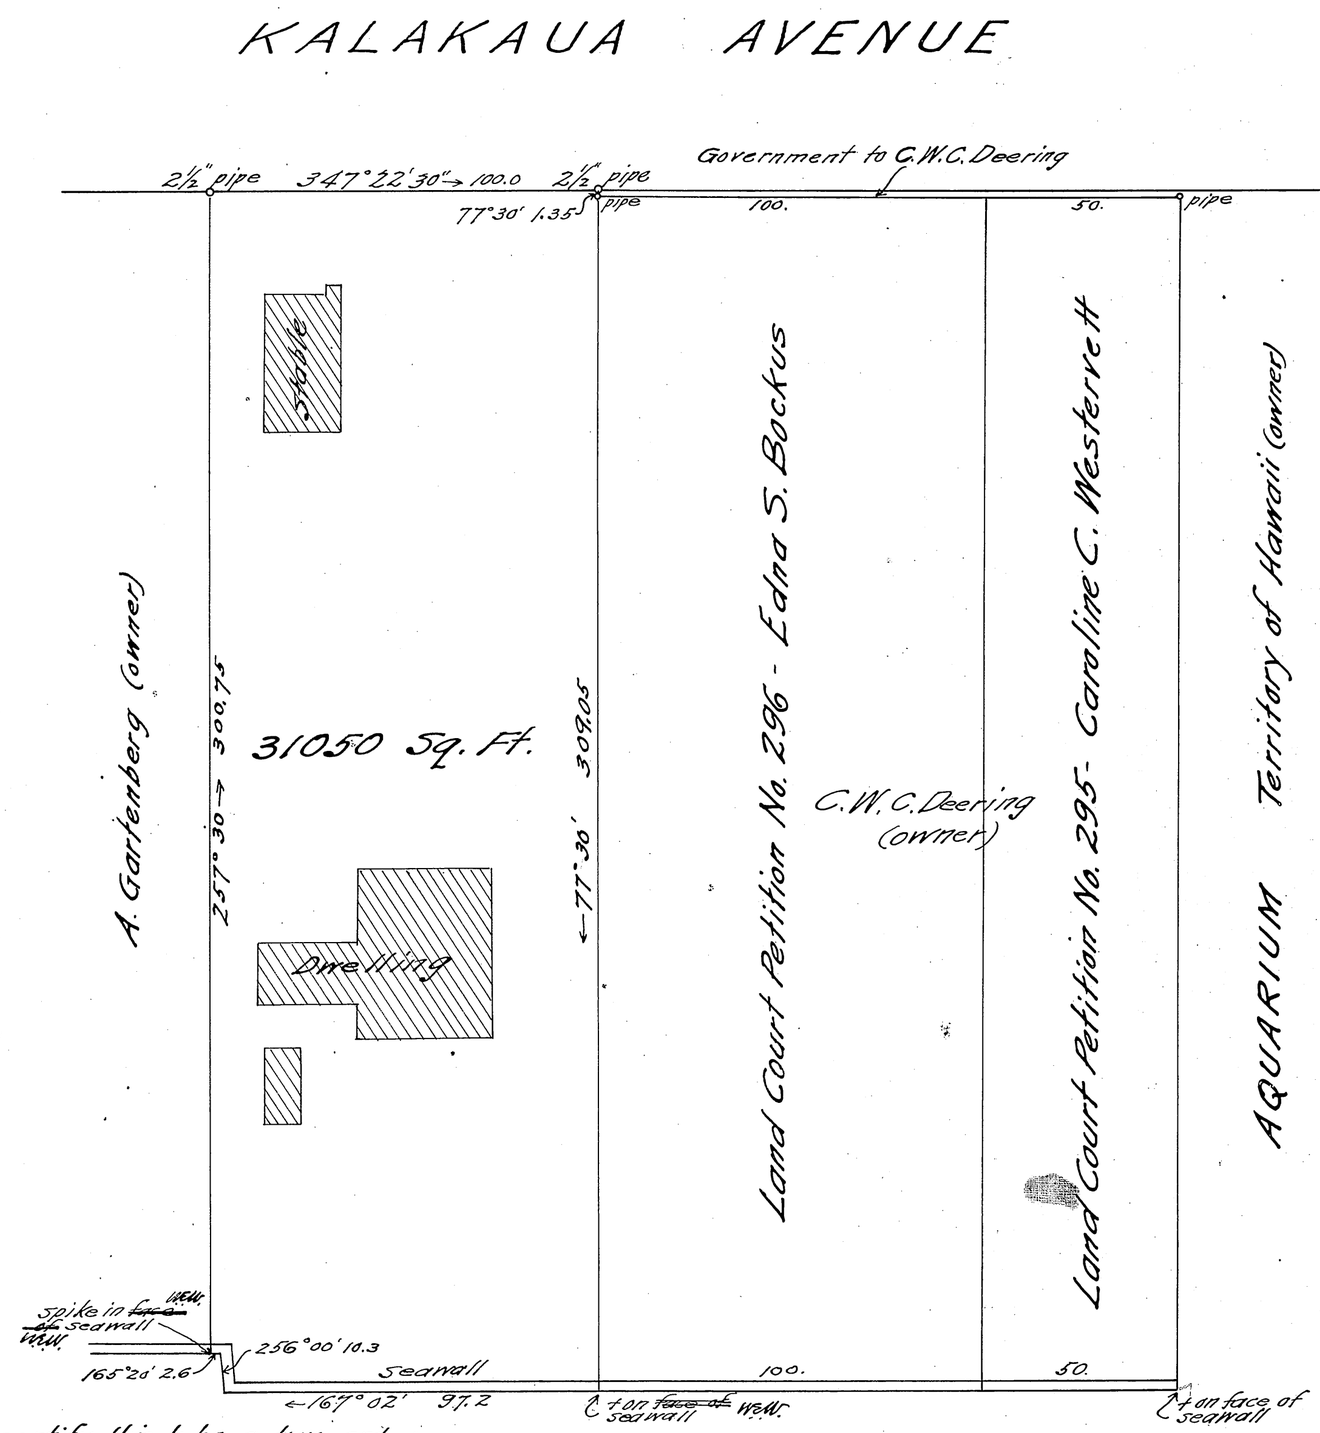

I hereby certify this to be a true and correct copy of description of survey and map filed in the Land Court with Petition No. 339.

S E A

Honolulu, T.H.
March 31, 1916.

Walter E. Wall,
Surveyor, Territory of Hawaii.

Mary Wentworth Deering
Petitioner

A true copy [illegible]
Seal of [illegible]
with the
A. K. Aona
Registrar