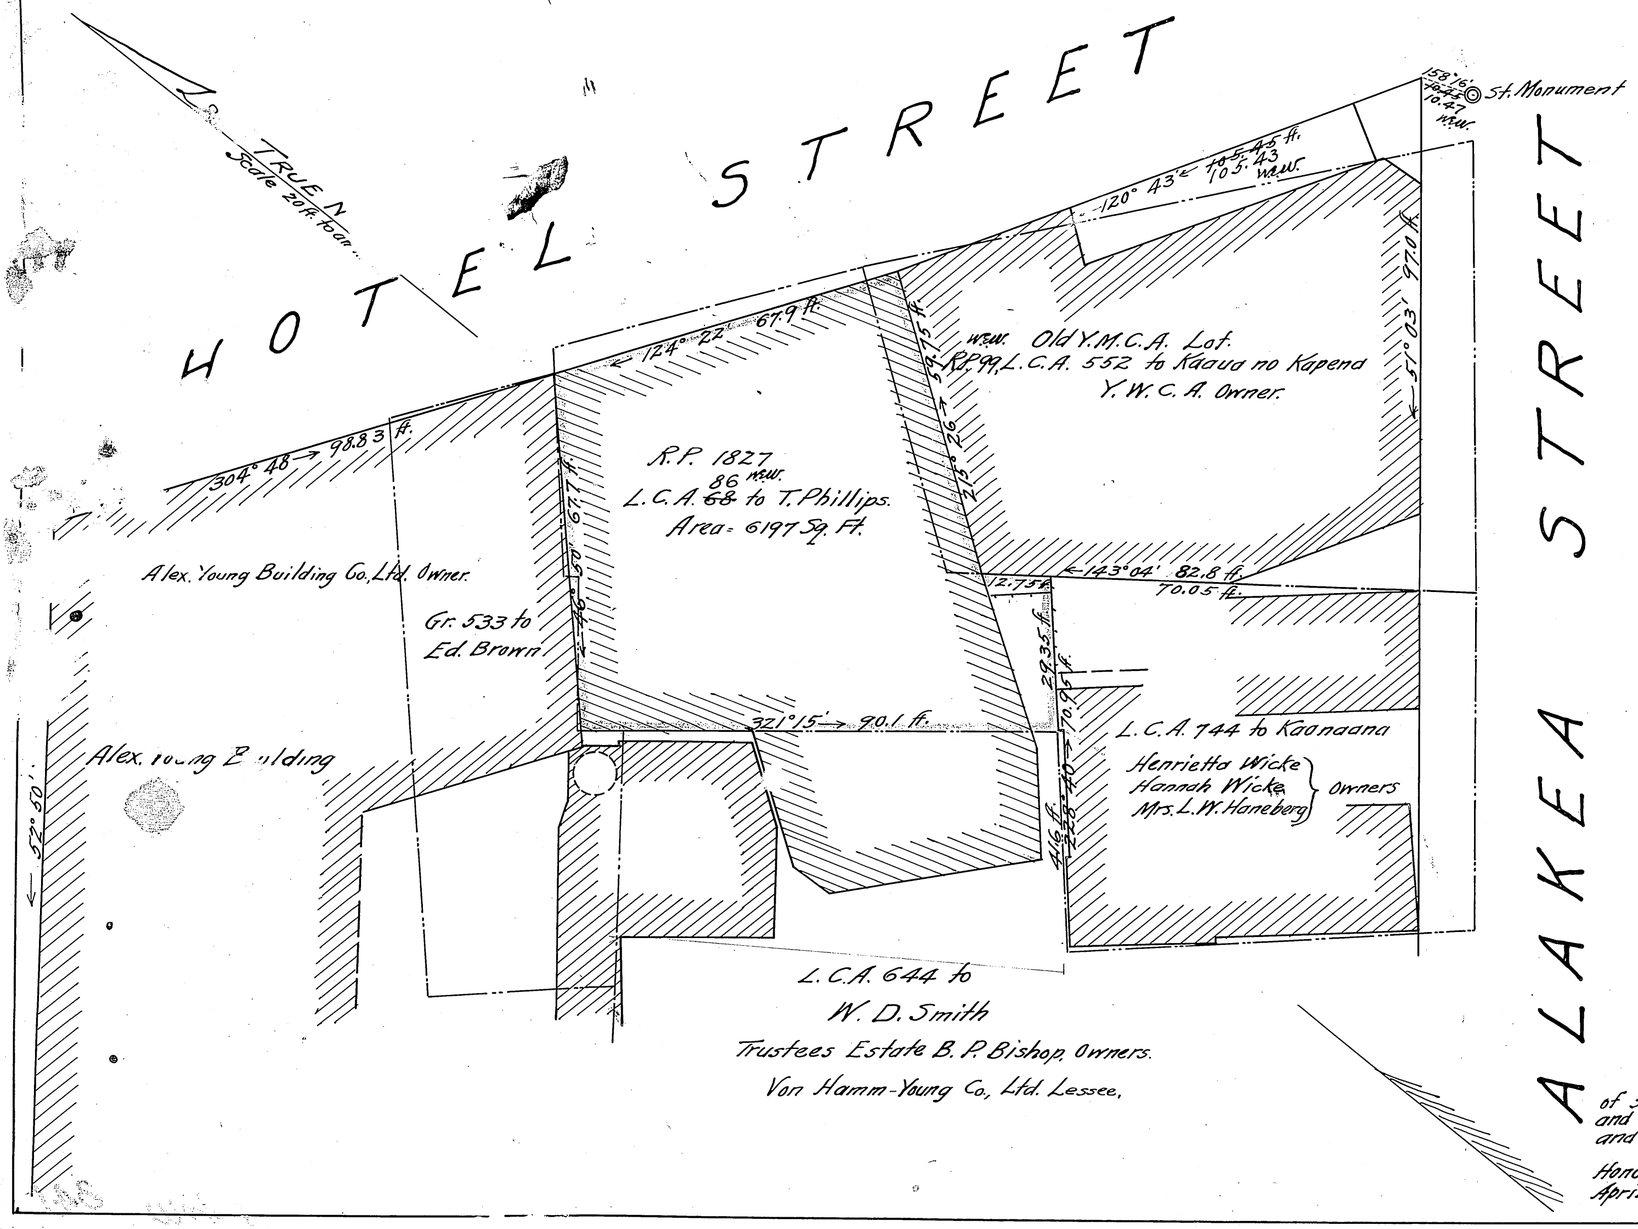

Land Court — Territory of Hawaii

Map and description with Petition No. 341.
Charles M. Cooke, Ltd., Petitioner.

Land on southwest side of Hotel Street, Honolulu, T.H., being portions of R.P. 1827, W.S.W. L.C.A. 86 W.S.W. 68 to T. Phillips, Grant 533 to Edward Brown and R.P. 99, W.S.W. L.C.A. 552 to Kaaua no Kapena.

Beginning on the southwest side of Hotel Street at the north corner of the present Y.W.C.A. building by true azimuth 120° 43', 105.43 feet, from the west corner of Hotel and Alakea Streets, said Street W.S.W. corner being in turn 158° 16', 10.47 W.S.W. 10.45 feet, from a Government Street Monument on a 10-foot offset into the street from the northwest side of Alakea Street, and running by true azimuths:—

1. 124° 22', 67.9 feet, along Hotel Street to point 304° 48', 98.83 feet, from a copper bolt set in the sidewalk at the south corner of Bishop and Hotel Streets;
2. 46° 50', 67.7 feet, along a line parallel to and one inch distant from the edge of the brick wall of the Alexander Young Building;
3. 321° 15', 90.1 feet, along L.C.A. 644 to W. D. Smith;
4. 228° 40', 29.35 " , " " 744 to Kaanaana to the Y.W.C.A. Bldg;
5. 143° 04', 12.75 " , " the edge of the Y.W.C.A. Building;
6. 215° 26', 59.75 " , " the same to the point of beginning.

Containing an area of 6197 Sq. Ft.

Honolulu, T.H.
March 31, 1916.

Arthur C. Alexander
Surveyor.

Smith, Warren & Sutton,
Attorneys for Petitioners.

Filed April 13, 1916.
A. K. Aona.
Registrar

A true copy. Attest with the Seal of said Court.
A. K. Aona
Registrar

I hereby certify that the description of survey and map hereon has been examined and the boundaries checked on the ground and found to be correct.

Honolulu, T.H.
April 27, 1916.
Walter E. Wall,
Surveyor, Territory of Hawaii.

I hereby certify this to be a true and correct copy of description of survey and map filed in the Land Court with Petition No. 341.

Honolulu, T.H.
April 27, 1916.
Walter E. Wall,
Surveyor, Territory of Hawaii.

226 A9