MAP 5

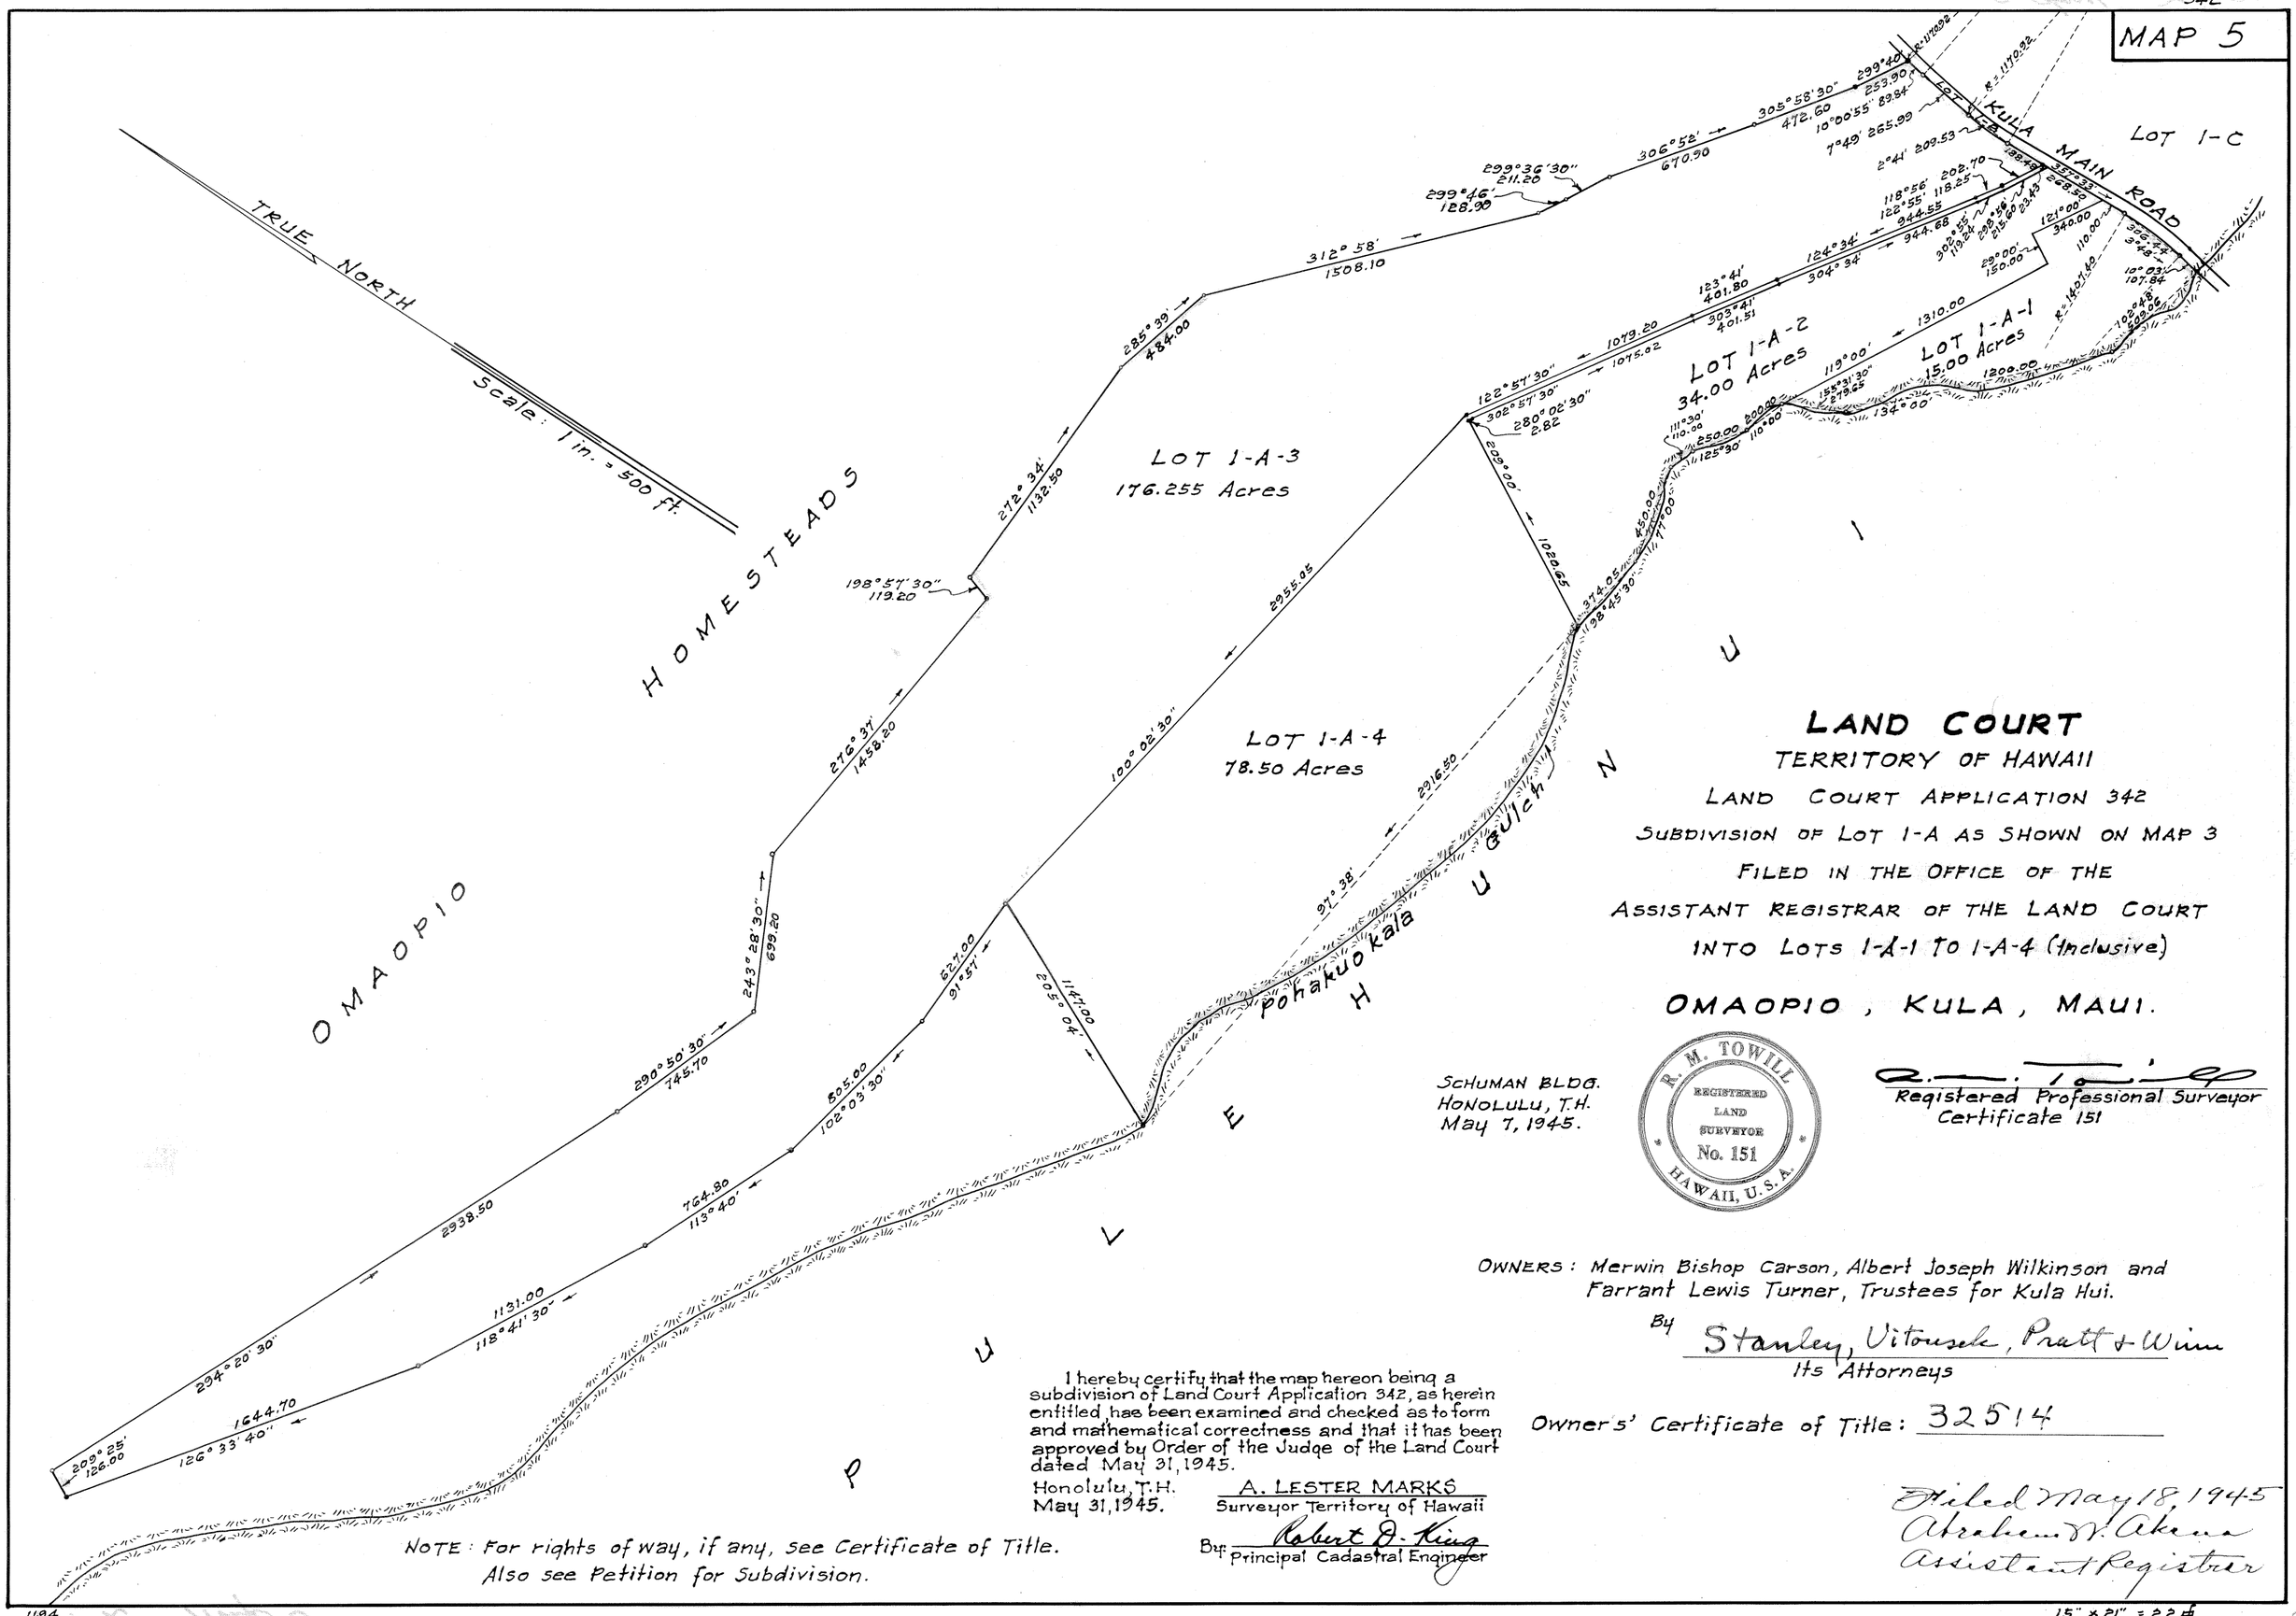

LAND COURT

TERRITORY OF HAWAII

LAND COURT APPLICATION 342

SUBDIVISION OF LOT 1-A AS SHOWN ON MAP 3

FILED IN THE OFFICE OF THE

ASSISTANT REGISTRAR OF THE LAND COURT

INTO LOTS 1-A-1 TO 1-A-4 (Inclusive)

OMAOPIO, KULA, MAUI.

SCHUMAN BLDG.
HONOLULU, T.H.
MAY 7, 1945.

R. M. TOWILL
REGISTERED LAND SURVEYOR
No. 151
HAWAII, U.S.A.

R. M. Towill
Registered Professional Surveyor
Certificate 151

OWNERS: Merwin Bishop Carson, Albert Joseph Wilkinson and Farrant Lewis Turner, Trustees for Kula Hui.

By Stanley, Vitousek, Pratt & Winn
Its Attorneys

Owner's' Certificate of Title: 32514

I hereby certify that the map hereon being a subdivision of Land Court Application 342, as herein entitled, has been examined and checked as to form and mathematical correctness and that it has been approved by Order of the Judge of the Land Court dated May 31, 1945.

Honolulu, T.H.
May 31, 1945.

A. LESTER MARKS
Surveyor Territory of Hawaii

By: Robert D. King
Principal Cadastral Engineer

Filed May 18, 1945
Abraham W. Akana
Assistant Registrar

NOTE: For rights of way, if any, see Certificate of Title.
Also see Petition for Subdivision.

1194

Tax Map Key: 2-3-04

15" x 21" = 2.2 ft