MAP 6

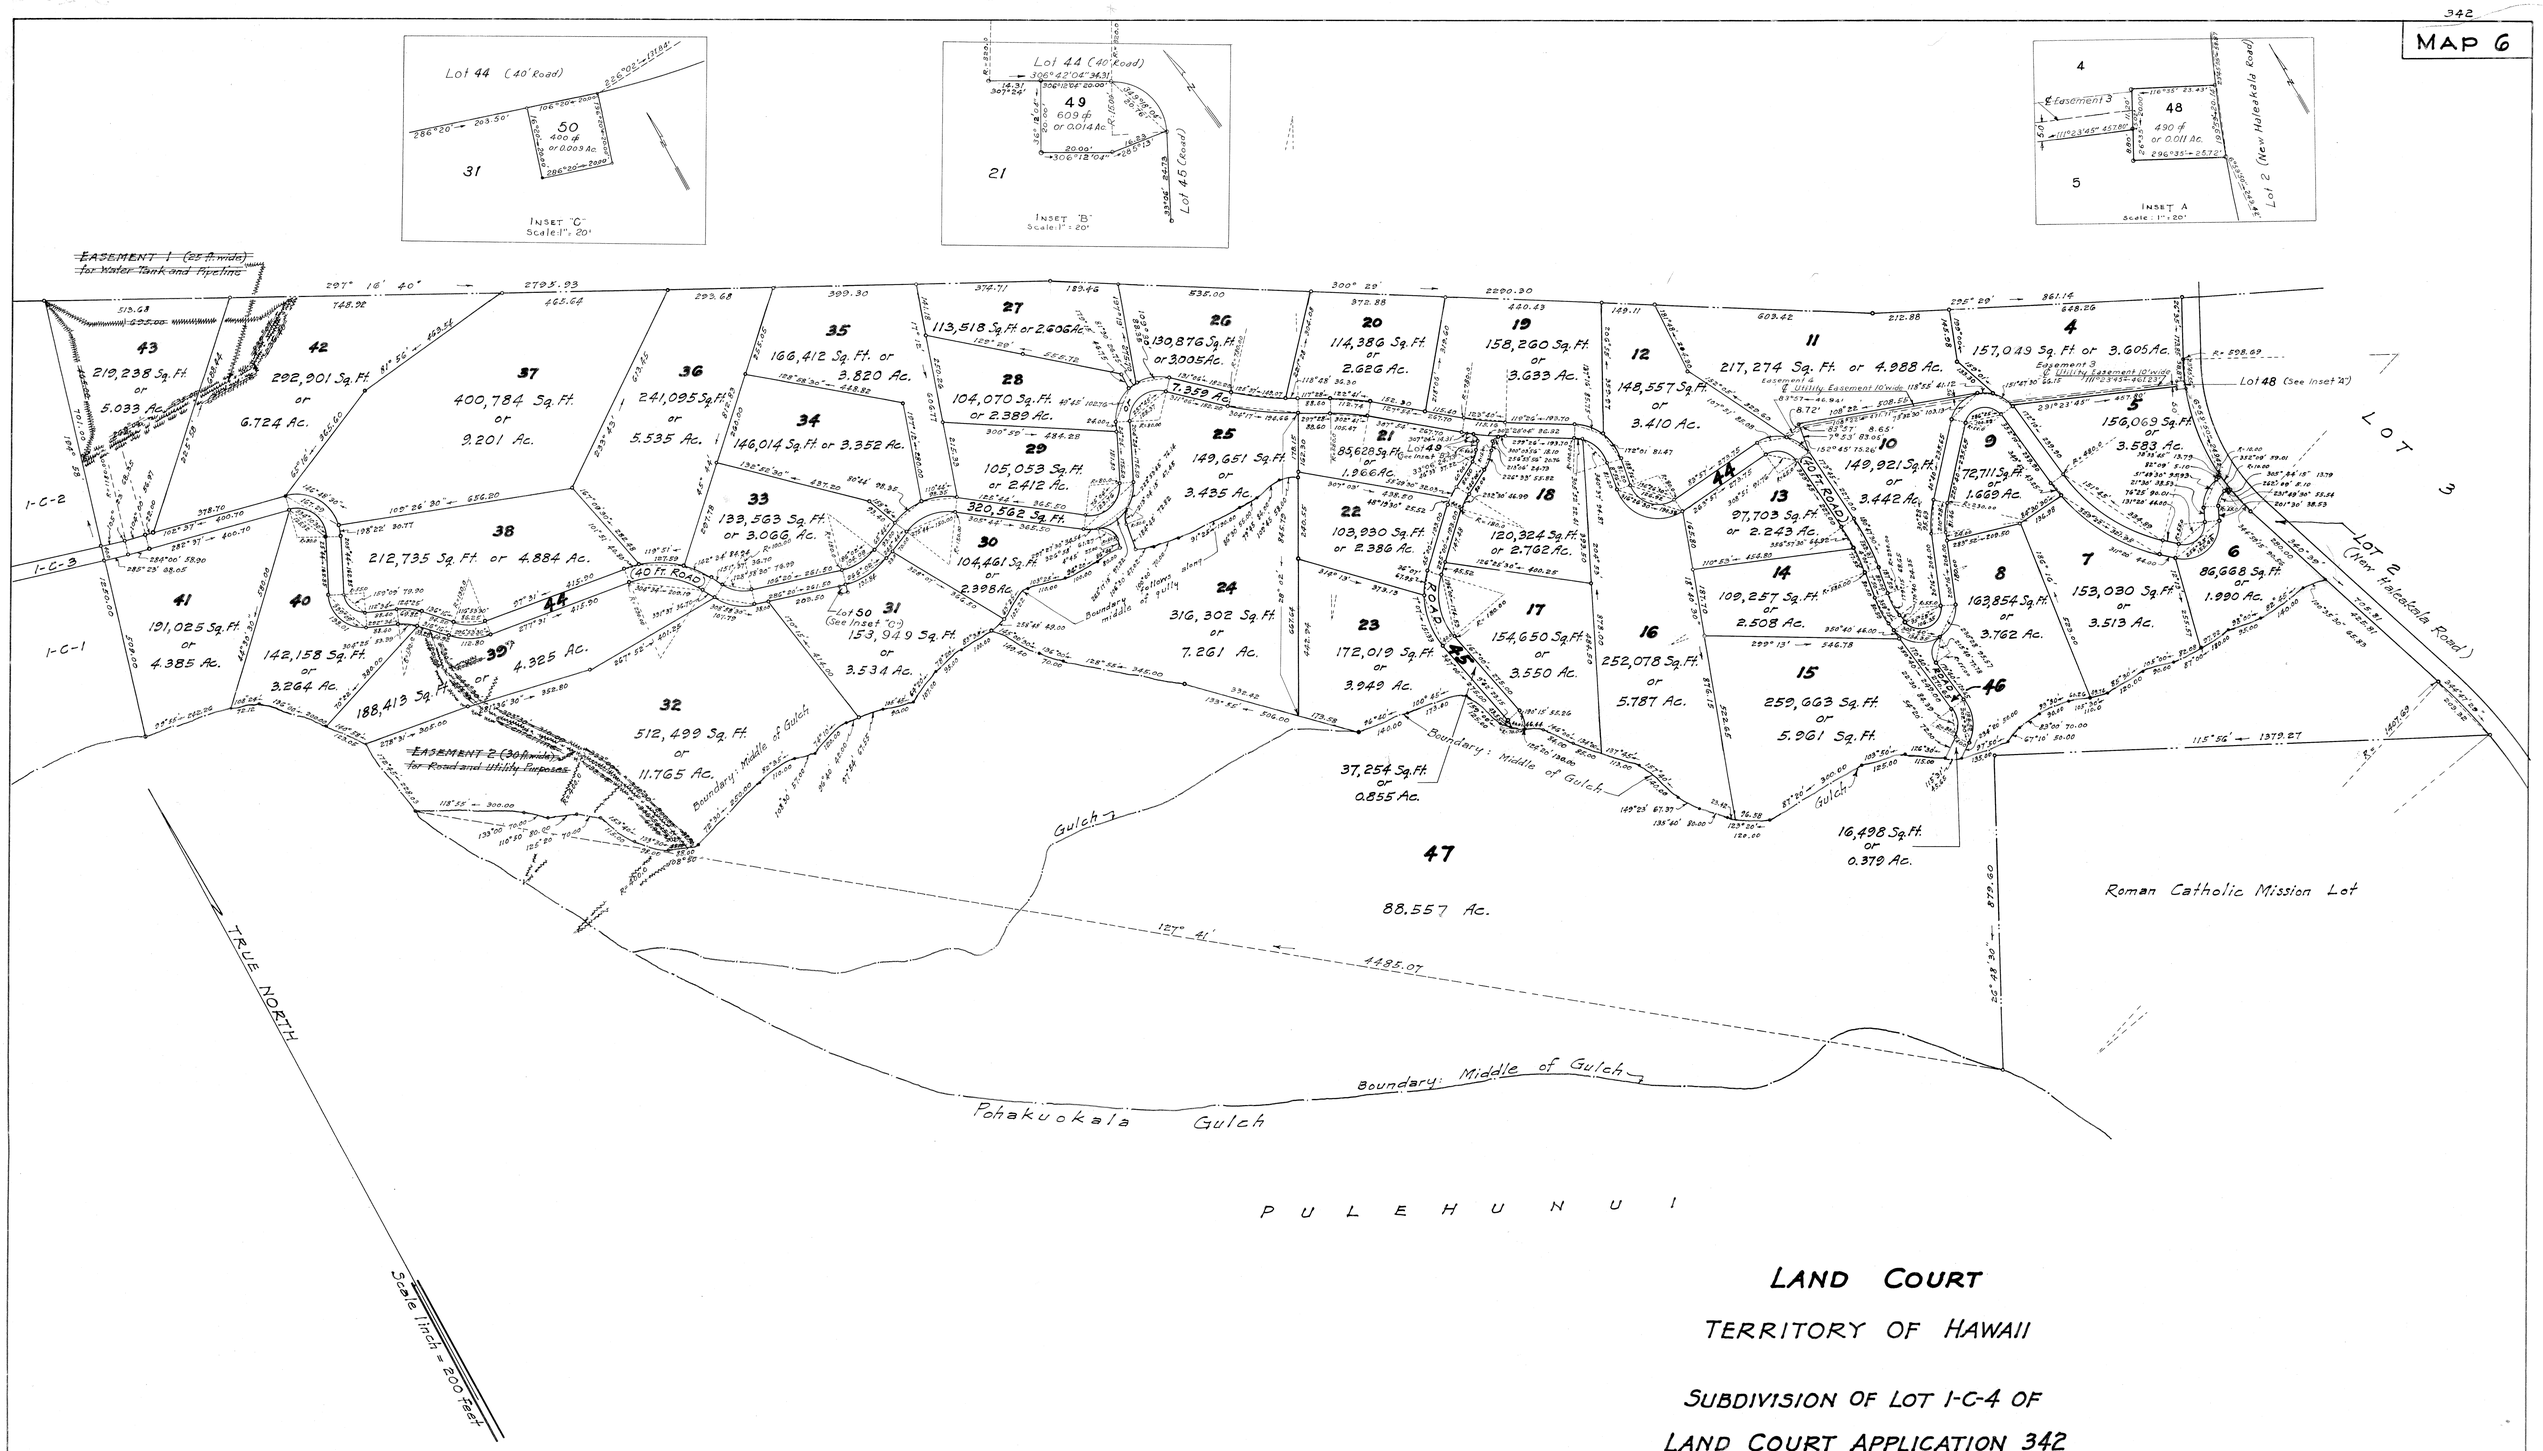

LAND COURT

TERRITORY OF HAWAII

SUBDIVISION OF LOT 1-C-4 OF
LAND COURT APPLICATION 342
AS SHOWN ON MAP 4 FILED IN THE OFFICE OF
THE ASSISTANT REGISTRAR OF THE LAND COURT
INTO LOTS 4 TO 50 (INCLUSIVE)
AND DELINEATION OF ~~EASEMENT 1 OVER AND ACROSS LOTS 42 AND 43, AND EASEMENT 2 OVER AND ACROSS LOTS 32 AND 39,~~ AND EASEMENT 3 OVER AND ACROSS LOT 4; AND EASEMENT 4 OVER AND ACROSS LOTS 10, 11 AND 12
SITUATED AT OMAOPIO, KULA, MAUI, T.H.

Scale: 1 inch = 200 feet

OWNERS: MERWIN BISHOP CARSON, ALBERT JOSEPH WILKINSON, AND FARRANT LEWIS TURNER } TRUSTEES for KULA HUI

OWNER'S CERTIFICATE of TITLE: 32514

AUTHORIZED AND APPROVED BY ORDER OF THE JUDGE OF THE LAND COURT DATED JULY 11, 1946
BY ORDER OF THE COURT

R. M. Mulholland
REGISTRAR OF THE LAND COURT

Schuman Bldg.
Honolulu, T.H.
March 9, 1945

R. M. TOWILL — REGISTERED LAND SURVEYOR No. 151 — HAWAII, U.S.A.

Registered Professional Surveyor
Certificate 151-ES

Easement 1 as shown hereon has been deleted by Order of the Judge of the Land Court dated July 6, 1976.
Honolulu, Hawaii
July 6, 1976
Kazutaka Saiki
State Land Surveyor

Easement 2 as shown hereon has been cancelled by Order of the Judge of the Land Court dated January 21, 1980.
Honolulu, Hawaii
January 21, 1980
Kazutaka Saiki
State Land Surveyor

Filed May 18, 1946
Abraham K. Akana
Assistant Registrar

Tax Map Key 2-3-04

32" x 36" = 8 Sq. Ft.