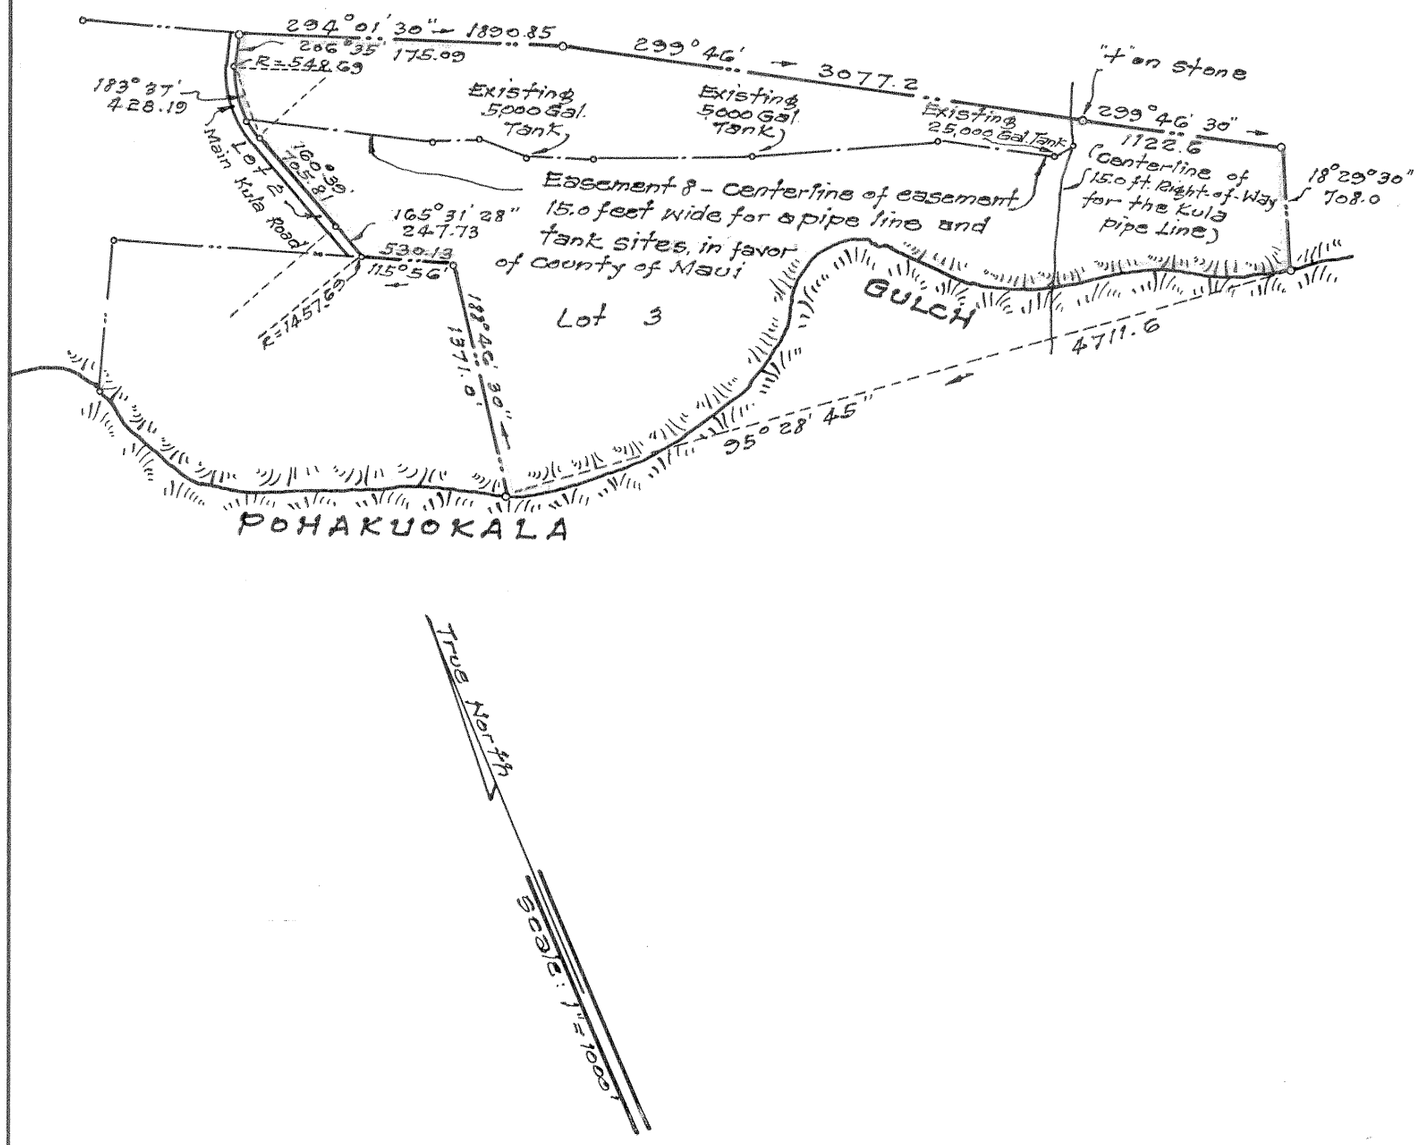

LAND COURT
TERRITORY OF HAWAII

LAND COURT APPLICATION 342

DELINEATION OF EASEMENT 8 OVER AND ACROSS LOT 3 AS SHOWN ON MAP 2 AT OMAOPIO, KULA, MAUI, T. H.

R. M. TOWILL
REGISTERED LAND SURVEYOR
No. 151
HAWAII, U.S.A.

Schuman Bldg.
Honolulu, T.H.
June 28, 1948

Registered
Professional Surveyor
Certificate 151

Owners: Merwin Bishop Carson, Albert Joseph Wilkinson and Farrant Lewis Turner — Trustees for Kula Hui

Owners' Certificate of Title: 32,514

AUTHORIZED AND APPROVED BY ORDER OF THE JUDGE OF THE LAND COURT DATED: JULY 15, 1948.
BY ORDER OF THE COURT

P. D. Mulholland
REGISTRAR OF THE LAND COURT

Filed June 30, 1948
Abraham W. Akana
Assistant Registrar

1194

Tax Map Key: 2-3-04, 4th Div.

10" x 15" = 1 ft