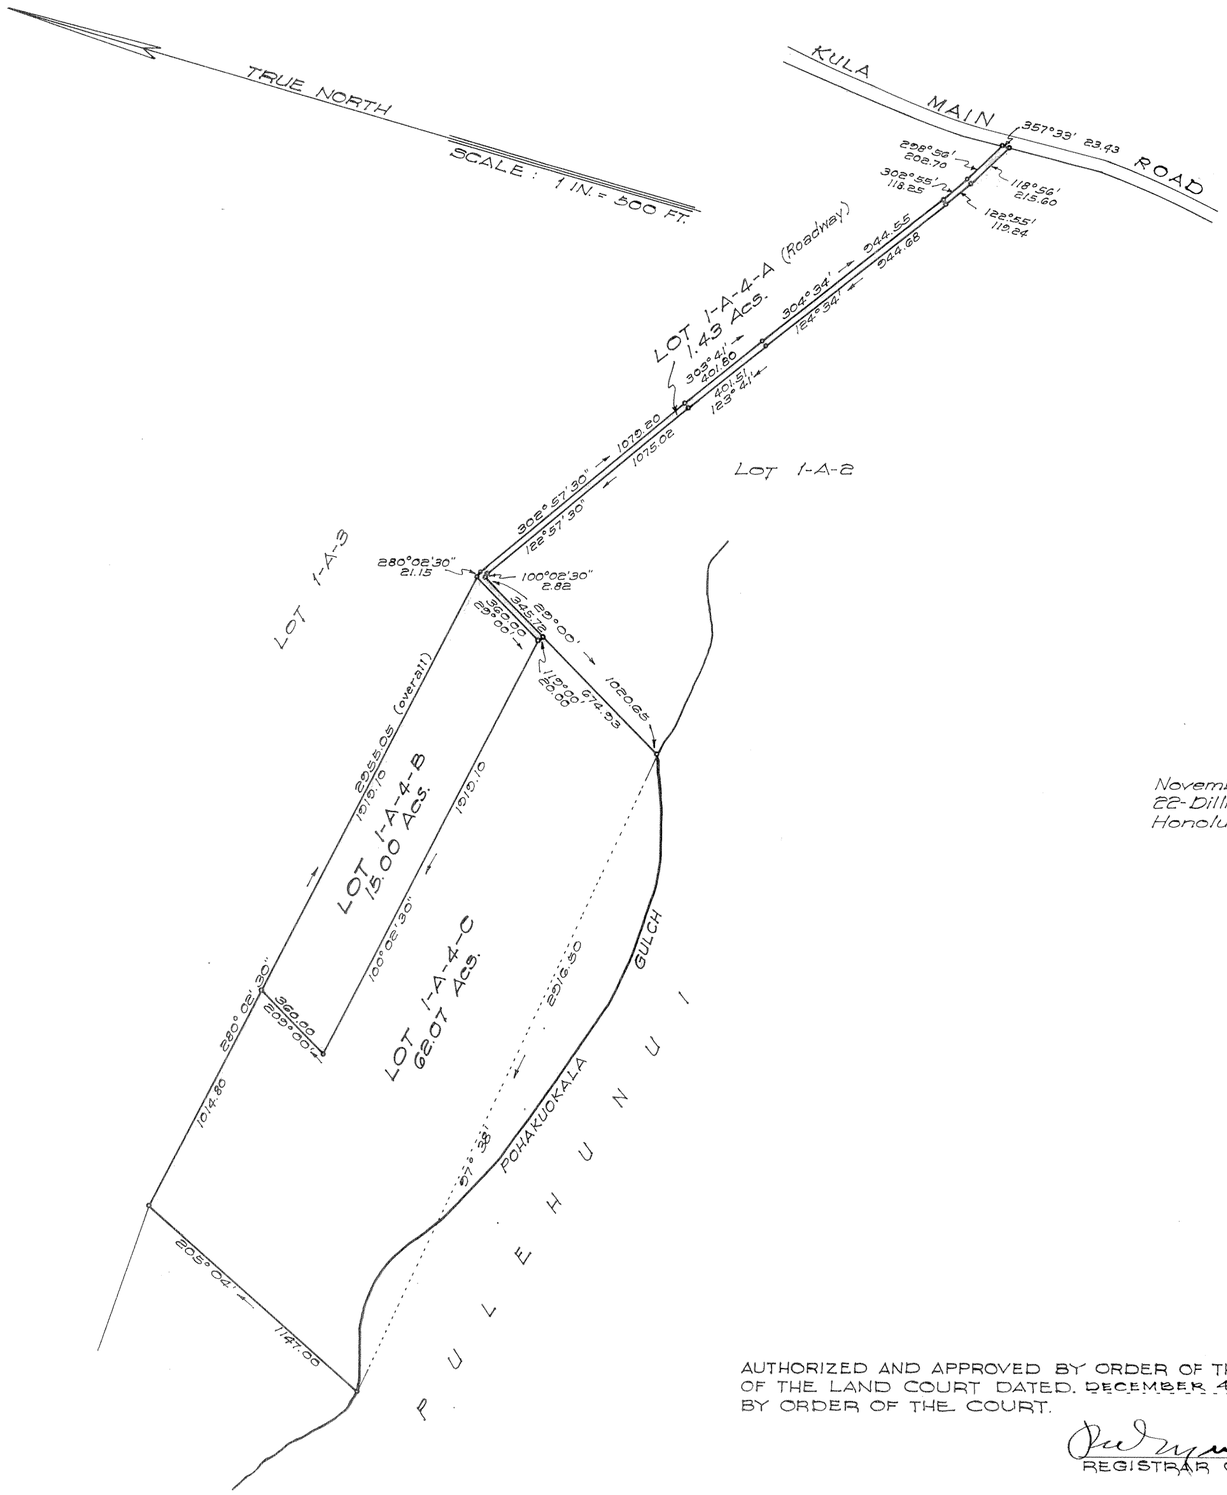

LAND COURT

TERRITORY OF HAWAII

LAND COURT APPLICATION 342

SUBDIVISION OF LOT 1-A-4
AS SHOWN ON MAP 5
INTO LOTS 1-A-4-A, 1-A-4-B AND 1-A-4-C
AT OMAOPIO, KULA, MAUI, T. H.

November 19, 1948.
22-Dillingham Bldg. Annex
Honolulu, T. H.

BERNARD H. McKEAGUE REGISTERED LAND SURVEYOR No. 232

Bernard H. McKeague
Registered Land Surveyor 232
Land Court Surveyor Certificate 43

OWNERS: SYLVESTER FRANCIS CORREA
AND EDITH HAO CORREA

OWNERS' CERTIFICATE OF TITLE No. 33,331

AUTHORIZED AND APPROVED BY ORDER OF THE JUDGE
OF THE LAND COURT DATED. DECEMBER 4, 1948.
BY ORDER OF THE COURT.

REGISTRAR OF THE LAND COURT.

Filed Dec. 1, 1948
Abraham W. Akana
Assistant Registrar

Tax Map Key: 2-3-04

15" x 21" = 2.10 Sq. Ft.