MAP 18

LAND COURT

TERRITORY OF HAWAII

LAND COURT APPLICATION 342

SUBDIVISION OF LOT 38-C
AS SHOWN ON MAP 13
INTO LOTS 38-C-1, 38-C-2 AND 38-C-3
AT OMAOPIO, KULA, MAUI, T. H.

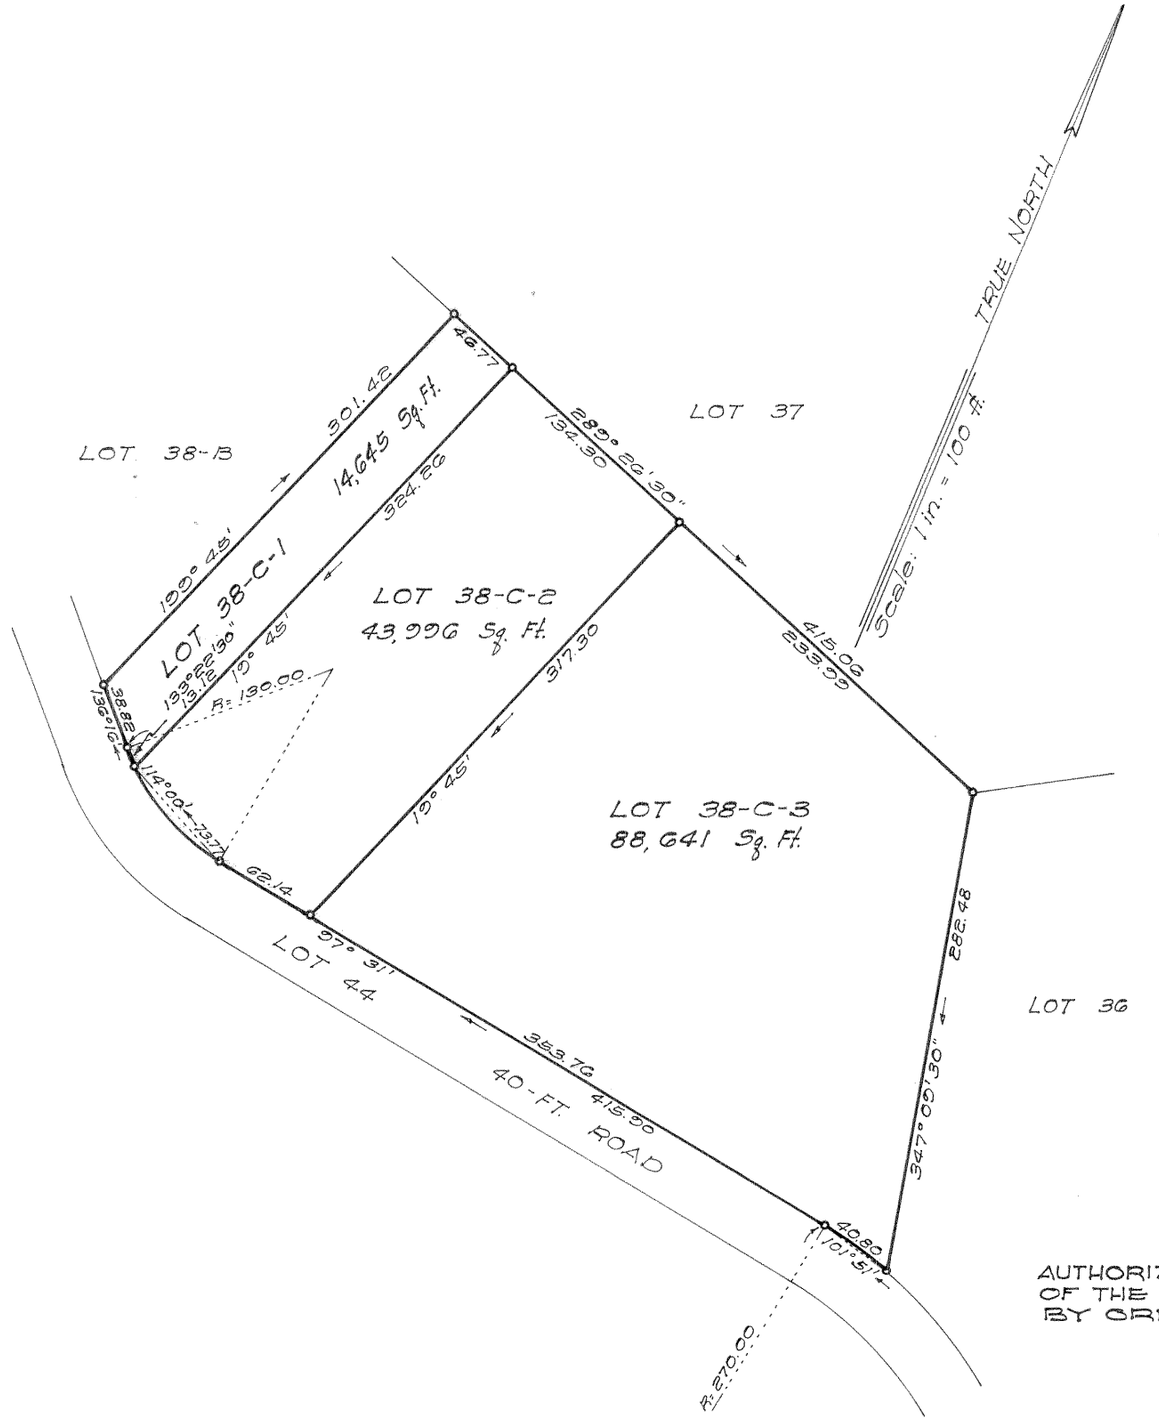

December 8, 1948.
22-Dillingham Bldg. Annex
Honolulu, T. H.

Bernard H. McKeague
Registered Land Surveyor 232.
Land Court Surveyor 43.

OWNERS: JOSEPH ALEX JASON AND
MARGARET SOUZA JASON
OWNERS' CERTIFICATE OF TITLE: 40,305

AUTHORIZED AND APPROVED BY ORDER OF THE JUDGE
OF THE LAND COURT DATED DECEMBER 20, 1948
BY ORDER OF THE COURT.

P. W. Mullholland
REGISTRAR OF THE LAND COURT.

Filed Dec 14, 1948
P. W. Mullholland
Registrar

Tax Map Key: 2-3-16:1

10" X 15" = 1.04 Sq. Ft.