LAND COURT

TERRITORY OF HAWAII

LAND COURT APPLICATION 342

SUBDIVISION OF LOTS 104, 105 AND 106
AS SHOWN ON MAP 16
INTO LOTS AS FOLLOWS
LOT 104 INTO LOTS 104-A TO 104-F
LOT 105 INTO LOTS 105-A TO 105-D
LOT 106 INTO LOTS 106-A TO 106-D
AT OMAOPIO, KULA, MAUI, T. H.

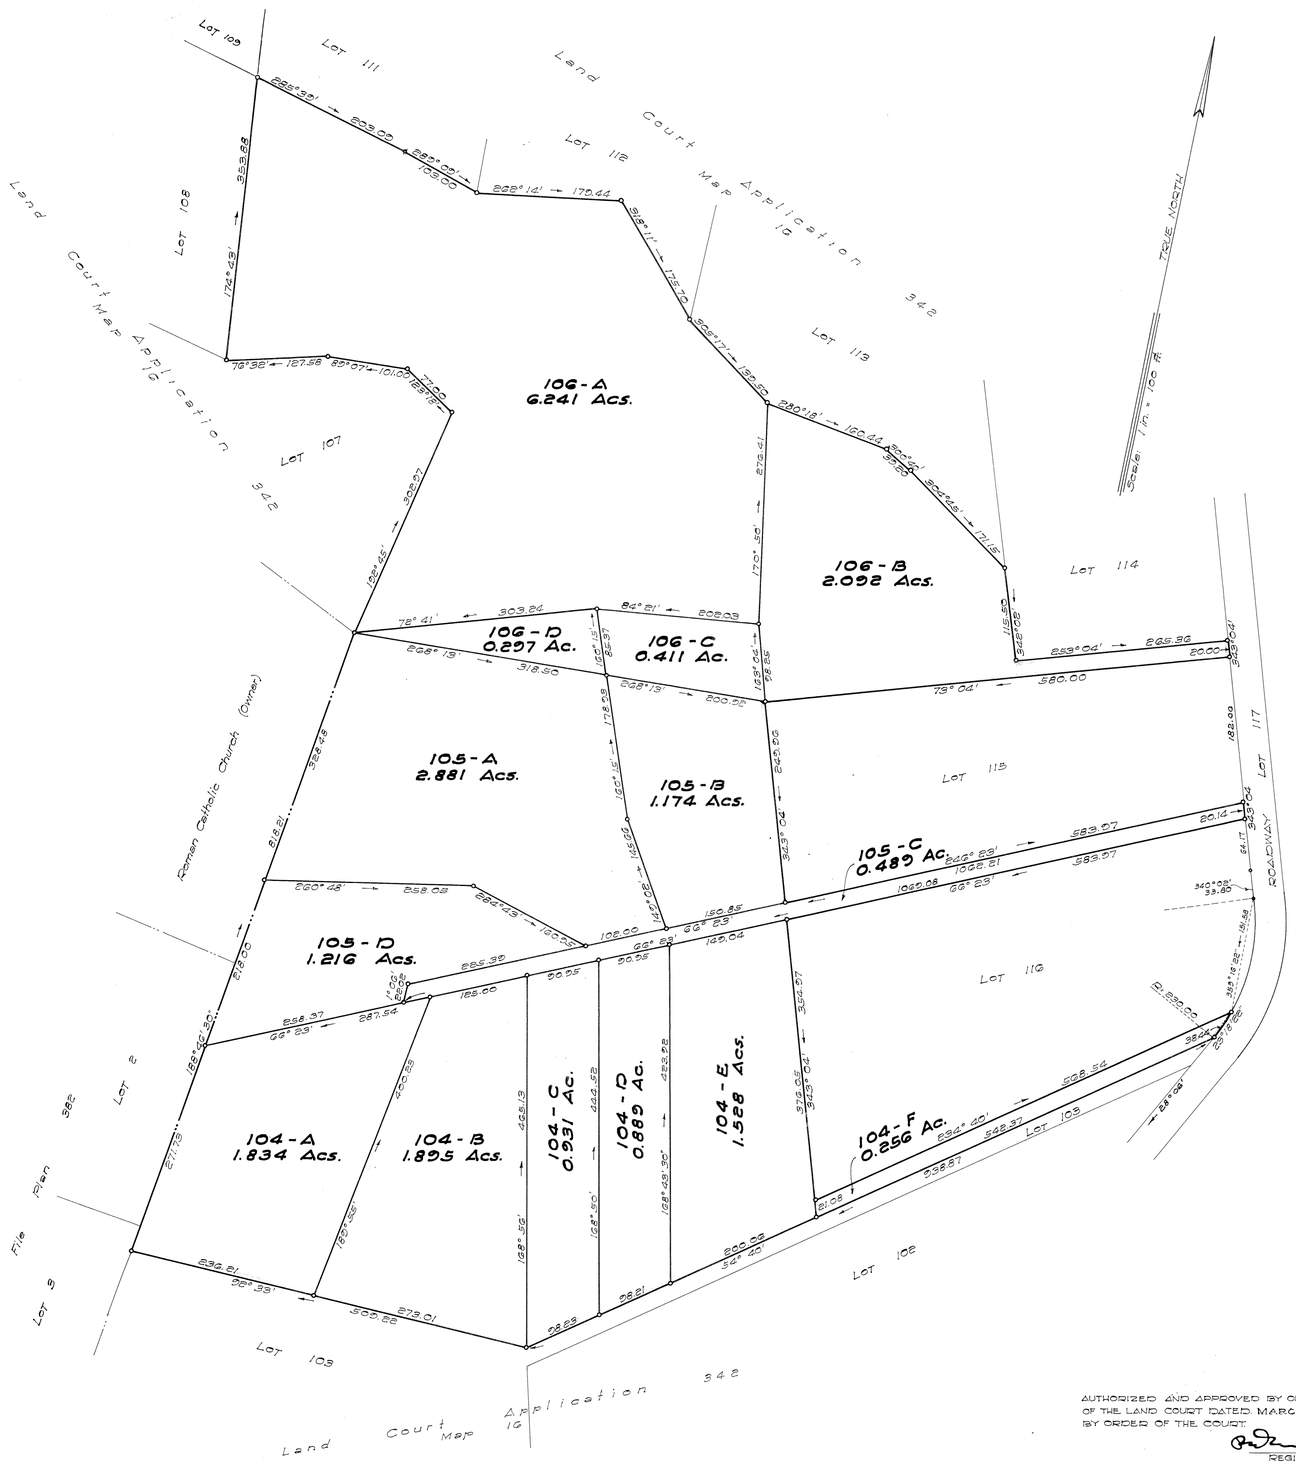

February 24, 1949
22 Dillingham Bldg. Annex
Honolulu, T. H.

BERNARD H. McKEAGUE
REGISTERED LAND SURVEYOR
No 232
HAWAII, U.S.A.

Bernard H. McKeague
Registered Land Surveyor 232
Land Court Surveyor 43

OWNERS: FRANK MUNOZ AND
JESSIE REGO MUNOZ
OWNERS' CERTIFICATE OF TITLE No. 48,979

AUTHORIZED AND APPROVED BY ORDER OF THE JUDGE
OF THE LAND COURT DATED MARCH 8, 1949.....
BY ORDER OF THE COURT.

REGISTRAR OF THE LAND COURT.

Filed Feb. 25, 1949
Abraham K. Akana
Assistant Registrar

Tax Map Key: 2-3-04

21" X 32" = 4.67 ft