342

MAP 23

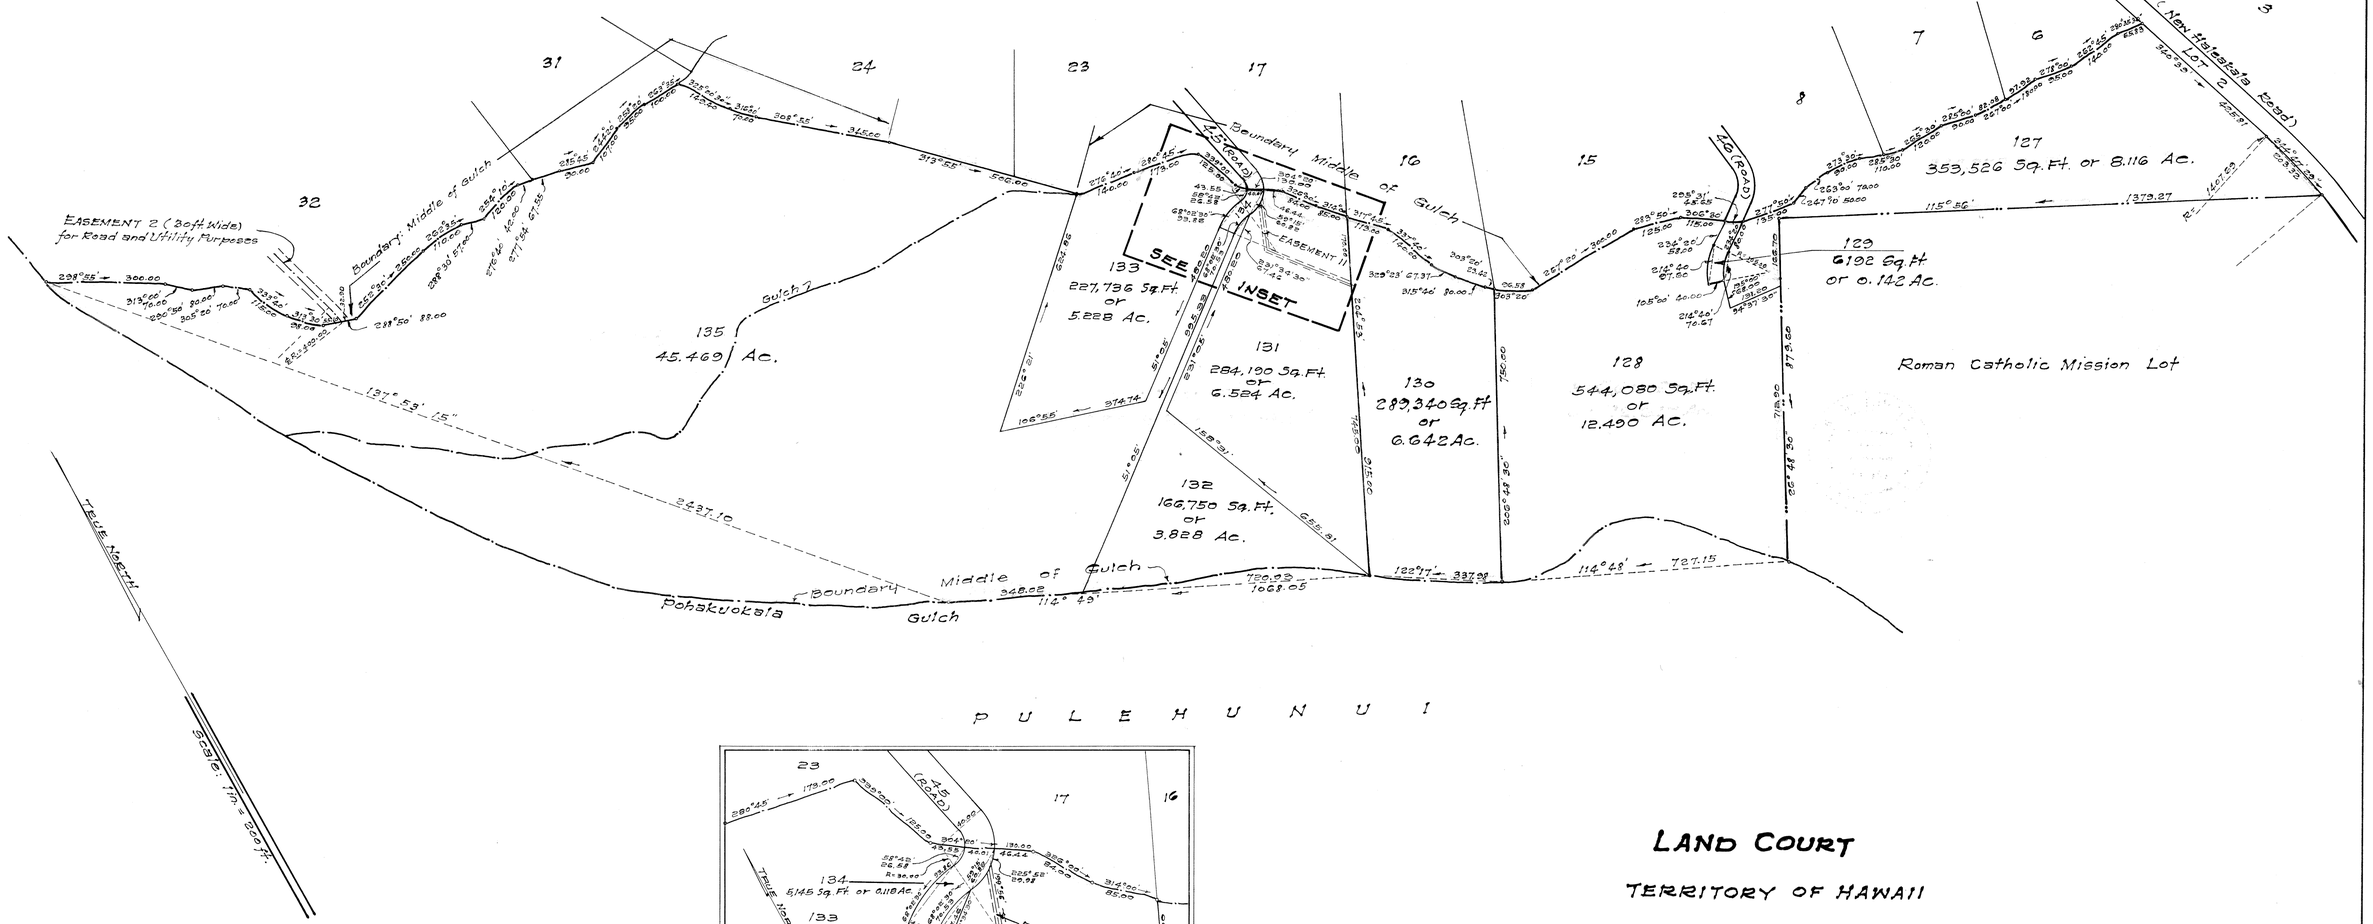

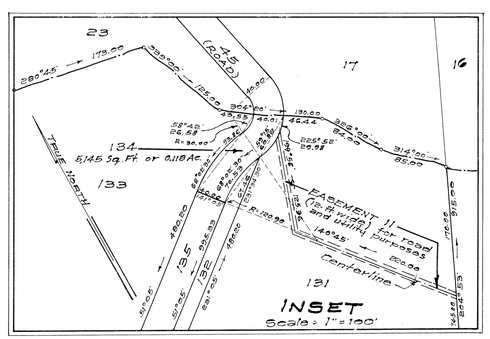

LAND COURT

TERRITORY OF HAWAII

LAND COURT APPLICATION 342

SUBDIVISION OF LOT 47 AS SHOWN ON MAP 6
INTO LOTS 127 TO 135 INCLUSIVE
AND DELINEATION OF EASEMENT 11 WITHIN LOT 131
AT OMAOPIO, KULA, MAUI, T.H.

Schuman Bldg.
Honolulu, T.H.
March 7, 1949

R. N. TOWILL
REGISTERED LAND SURVEYOR
No. 151
HAWAII, U.S.A.

Registered Professional Surveyor
Certificate No. 151

AUTHORIZED AND APPROVED BY ORDER
OF THE JUDGE OF THE LAND COURT DATED MARCH 12, 1949.
BY ORDER OF THE COURT

Abraham Akana
Asst REGISTRAR OF THE LAND COURT

OWNER: Frank Leicester James

Owner's Certificate of Title: 37,014

AREA OF EASEMENT 11 = 0.095 AC.

Filed Mar. 8, 1949
Abraham Akana
Asst. Registrar

2231
Tax Map Key: 2-3-04

21" X 32" = 4.7 Sq. Ft.