MAP 32

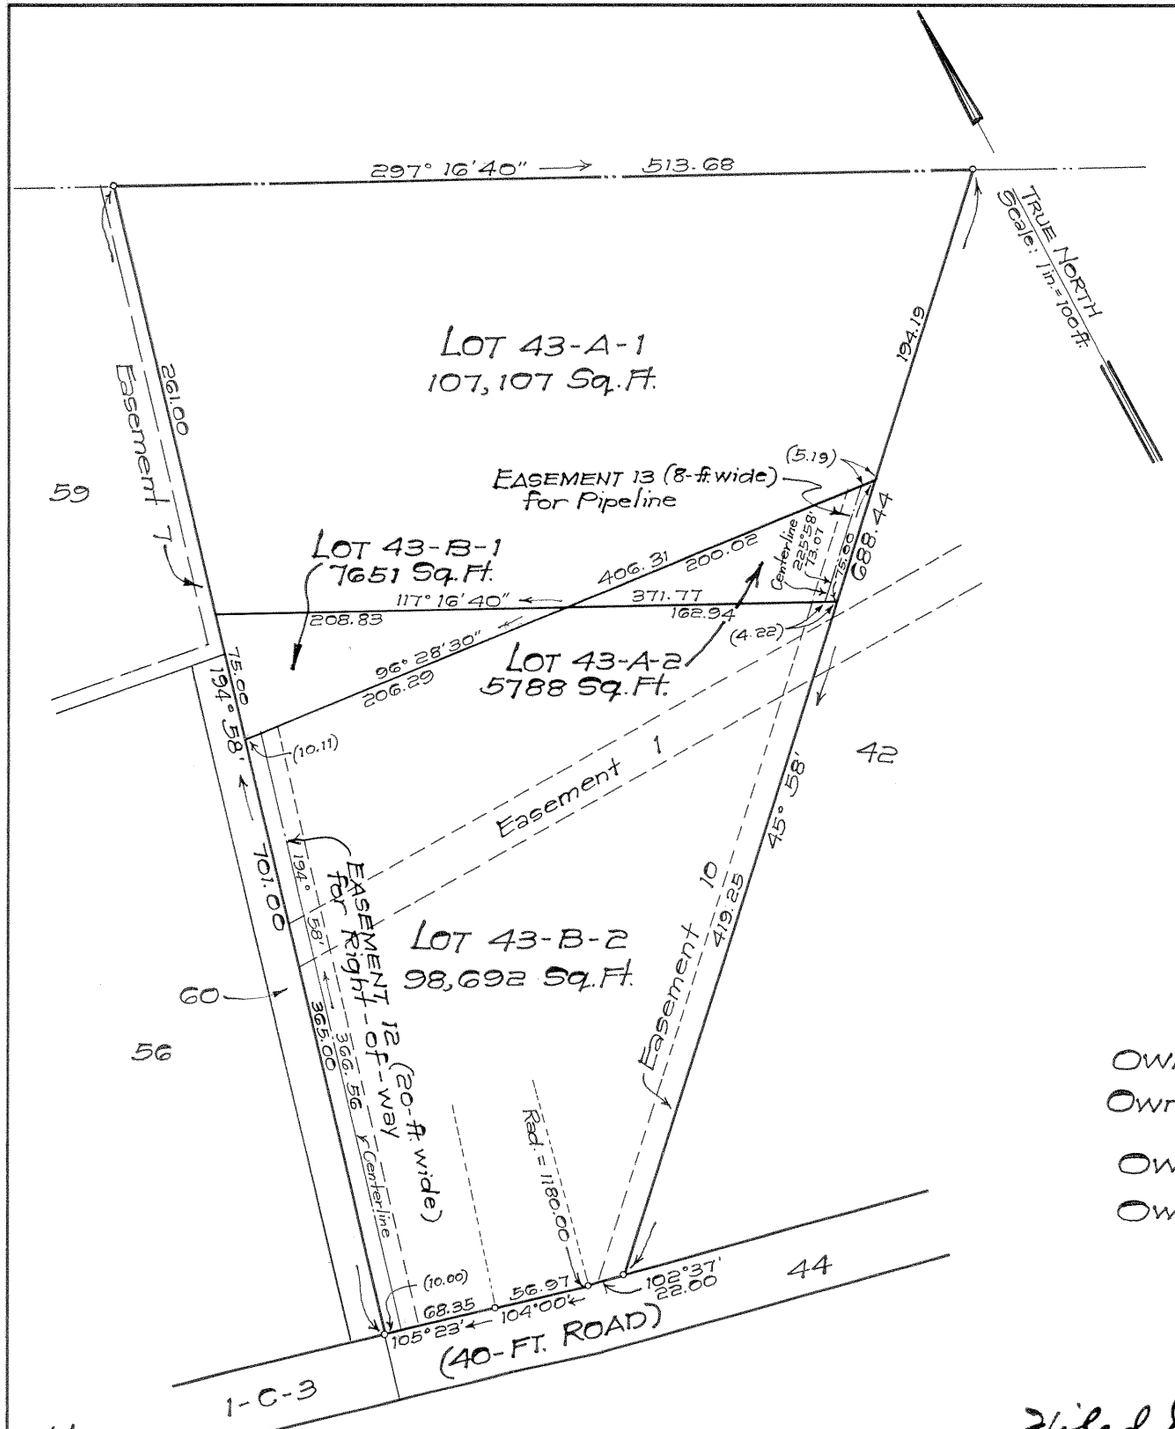

NOTE:
Area of Easement 12 : 7331 Sq. Ft.
Area of Easement 13 : 585 Sq. Ft.

LAND COURT

TERRITORY OF HAWAII

LAND COURT APPLICATION 342

SUBDIVISION OF LOTS 43-A AND 43-B
AS SHOWN ON MAP 14
LOT 43-A INTO LOTS 43-A-1 AND 43-A-2
LOT 43-B INTO LOTS 43-B-1 AND 43-B-2

CANCELLATION OF EASEMENT 9 ACROSS LOT 43-B
DESIGNATION OF EASEMENT 12 OVER AND ACROSS LOT 43-B-2
AND EASEMENT 13 OVER AND ACROSS LOT 43-A-2

AT OMAOPIO, KULA, MAUI, T.H.

R. M. TOWILL

233 Merchant St.
Honolulu, T. H.
December 28, 1953

MARCELLINO P. CORREA
REGISTERED LAND SURVEYOR No. 259
HAWAII, U.S.A.

By: Marcellino P. Correa
Registered Professional Surveyor
Certificate No. 259

OWNER OF LOT 43-A : Kenji Endo
Owner's Certificate of Title No. 47,626

OWNERS OF LOT 43-B : Yoshio Honjo and Yuriko Honjo
Owners' Certificate of Title No. 37,017

AUTHORIZED AND APPROVED BY ORDER OF THE JUDGE
OF THE LAND COURT DATED : JULY 20, 1954
BY ORDER OF THE COURT

Filed July 15, 1954
Abraham Wakana
Assistant Registrar

[signature]
REGISTRAR OF THE LAND COURT

Tax Map Key : 2-3-16

10" x 15" = 1.0 Sq. Ft.