MAP 33

LAND COURT
TERRITORY OF HAWAII

LAND COURT APPLICATION 342

SUBDIVISION OF LOT 118
AS SHOWN ON MAP 19
INTO LOTS 118-A, 118-B, 118-C, 118-D, 118-E, AND 118-F
AND THE DESIGNATION OF EASEMENT C.

AT OMAOPIO, KULA, MAUI, T.H.

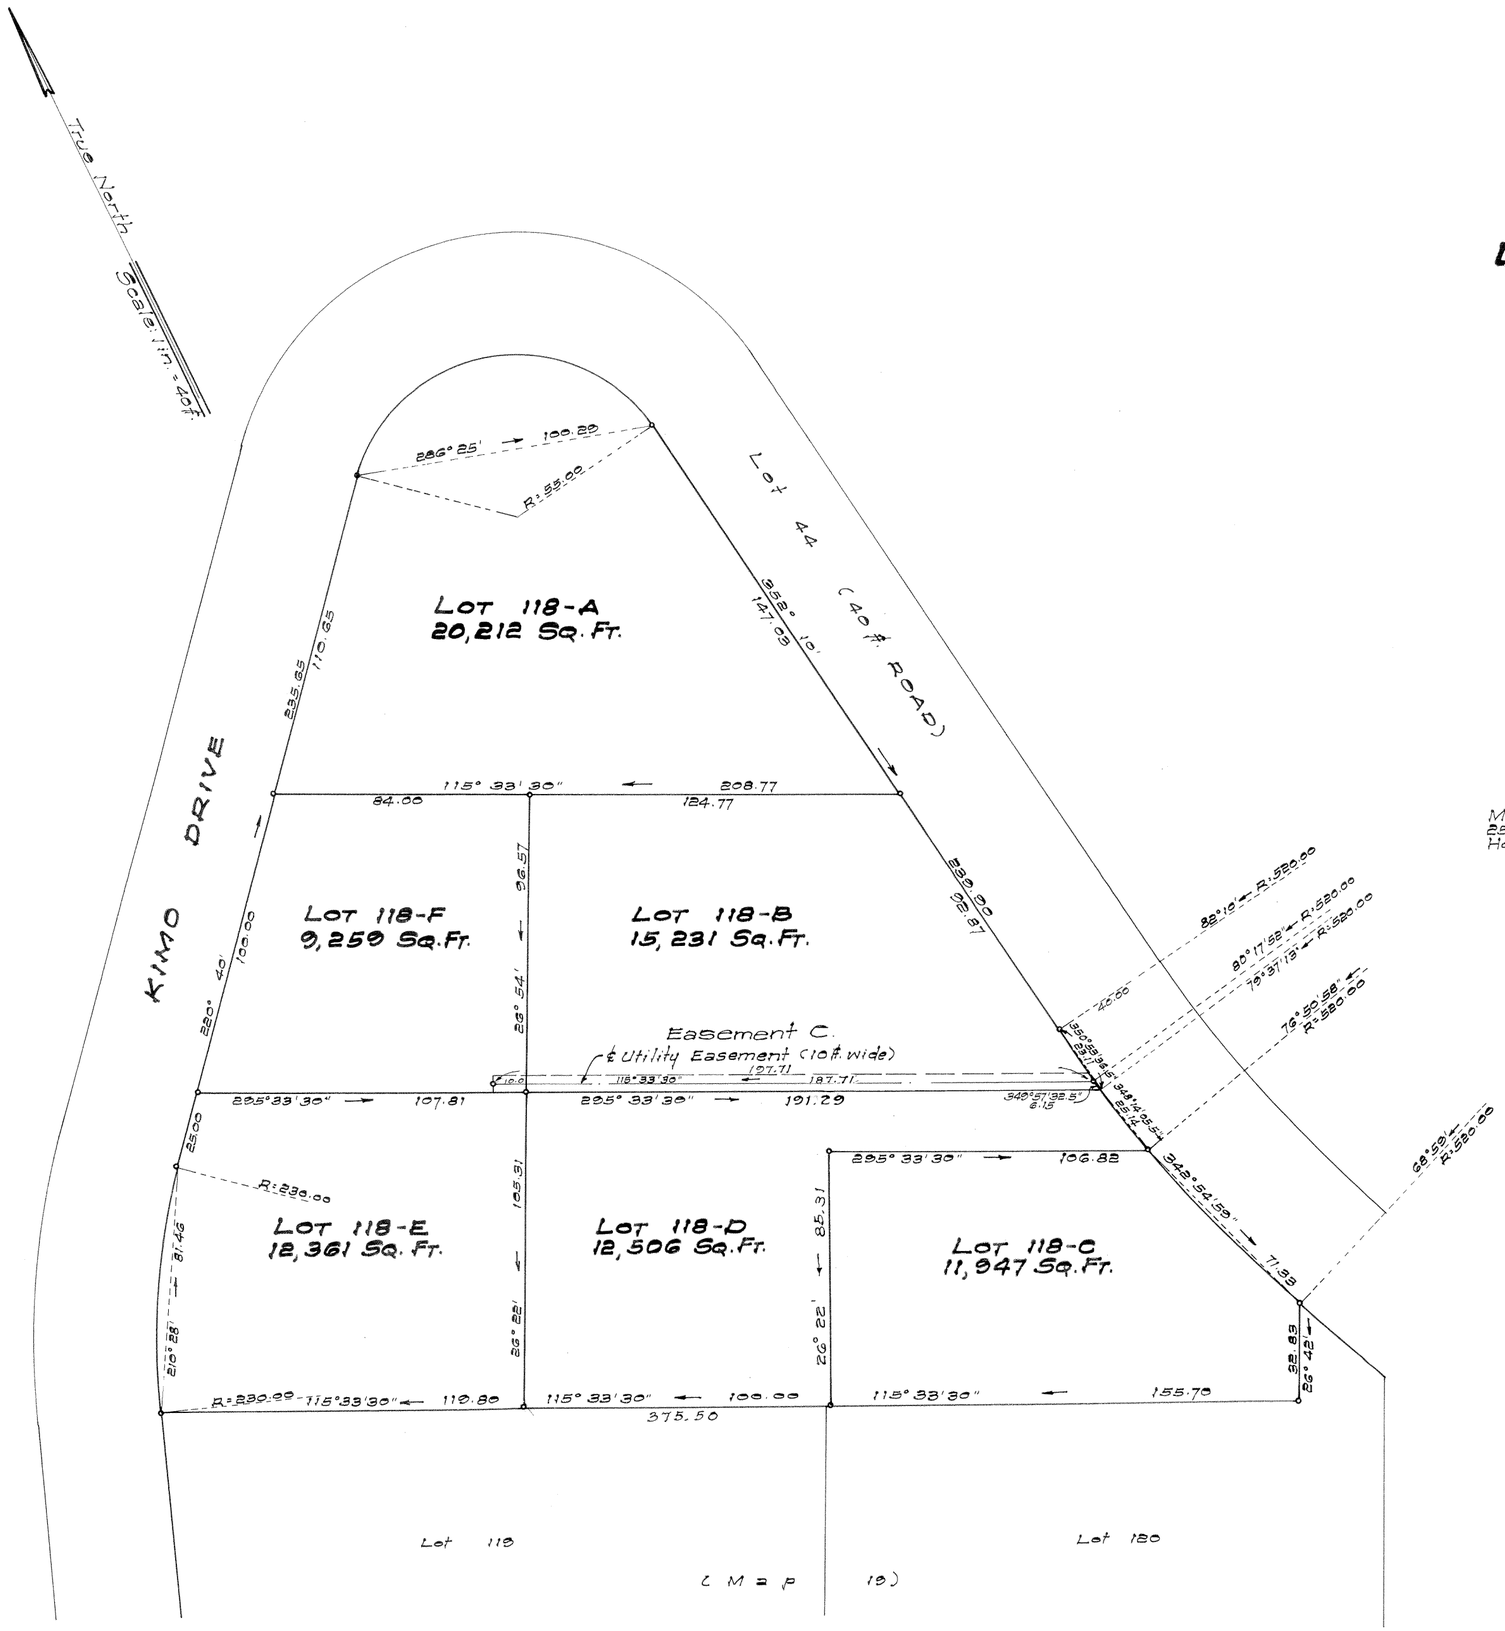

March 26, 1955.
25 Dillingham Bldg. Annex
Honolulu, T.H.

BERNARD H. McKEAGUE
REGISTERED LAND SURVEYOR
No 232
HAWAII, U.S.A.

Bernard H. McKeague
Registered Land Surveyor 232
Land Court Surveyor Certificate 43

Owner: JAMES SIM MORREN
Owners Certificate of Title: 50,951

AUTHORIZED AND APPROVED BY ORDER OF THE JUDGE OF THE LAND COURT DATED JUNE 30, 1955
BY ORDER OF THE COURT

REGISTRAR OF THE LAND COURT

Filed June 27, 1955
Abraham W. Akana
Assistant Registrar

Tax Map Key 2-3-04 C.B. 31:152

15" x 21" = 2.2 Sq. Ft.