342

MAP 35

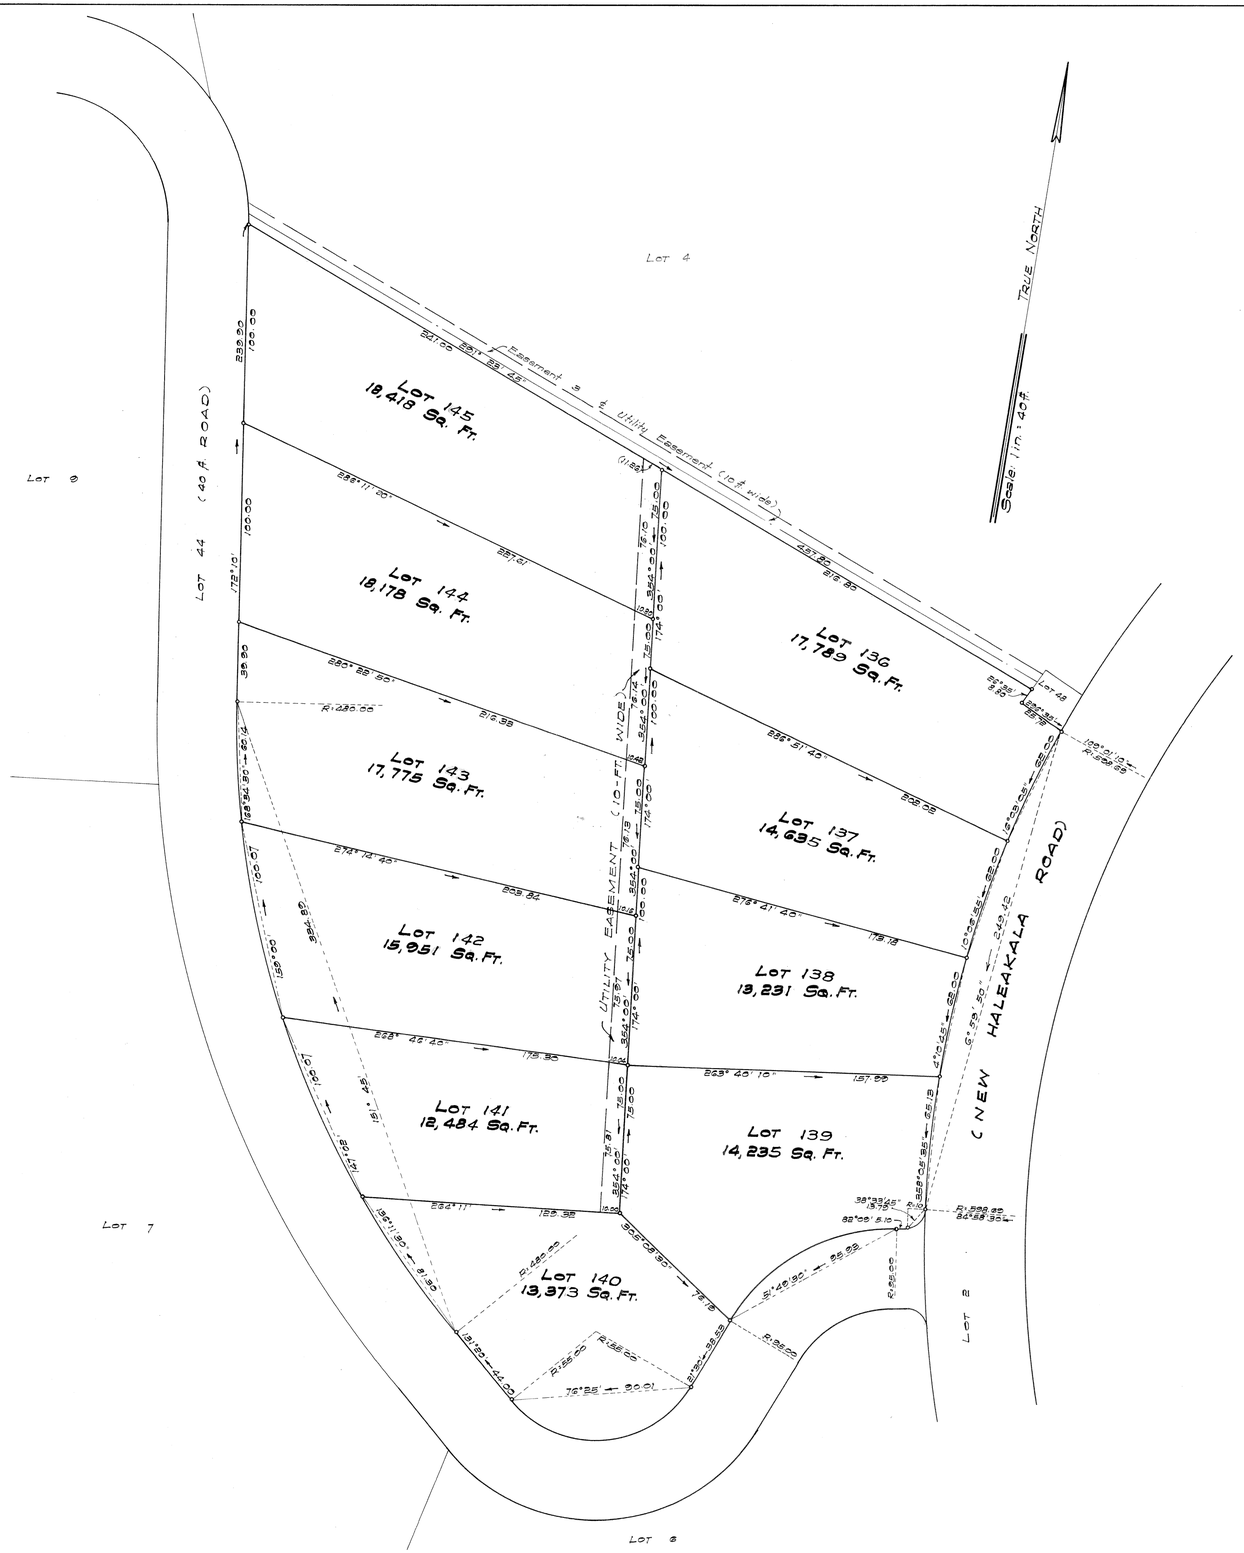

LAND COURT

TERRITORY OF HAWAII

LAND COURT APPLICATION 342

SUBDIVISION OF LOT 5
AS SHOWN ON MAP 6
INTO LOTS 136 TO 145 (INCLUSIVE)
AND THE DELINEATION OF UTILITY EASEMENT (10 FEET WIDE)
OVER AND ACROSS LOTS 141 TO 145 (INCLUSIVE)
SITUATED AT OMAOPIO, KULA, MAUI, T.H.

January 14, 1956
23 Dillingham Bldg Annex
Honolulu, T.H.

BERNARD H. McKEAGUE
REGISTERED LAND SURVEYOR
No 232
HAWAII, U.S.A.

Bernard H. McKeague
Registered Land Surveyor 232
Land Court Surveyor Certificate 43

OWNER: James Sim Morren
OWNER'S CERTIFICATE OF TITLE: 60,044

AUTHORIZED AND APPROVED BY ORDER OF THE JUDGE
OF THE LAND COURT DATED MAY 24, 1956
BY ORDER OF THE COURT.

P. O'Sullivan
REGISTRAR OF THE LAND COURT.

Filed May 18, 1956.
P. O'Sullivan Registrar

Tax Map Key: 2nd Div. 2-3-04

C.B. 40:12

21" x 32" = 4.7 Sq. Ft.