MAP 36

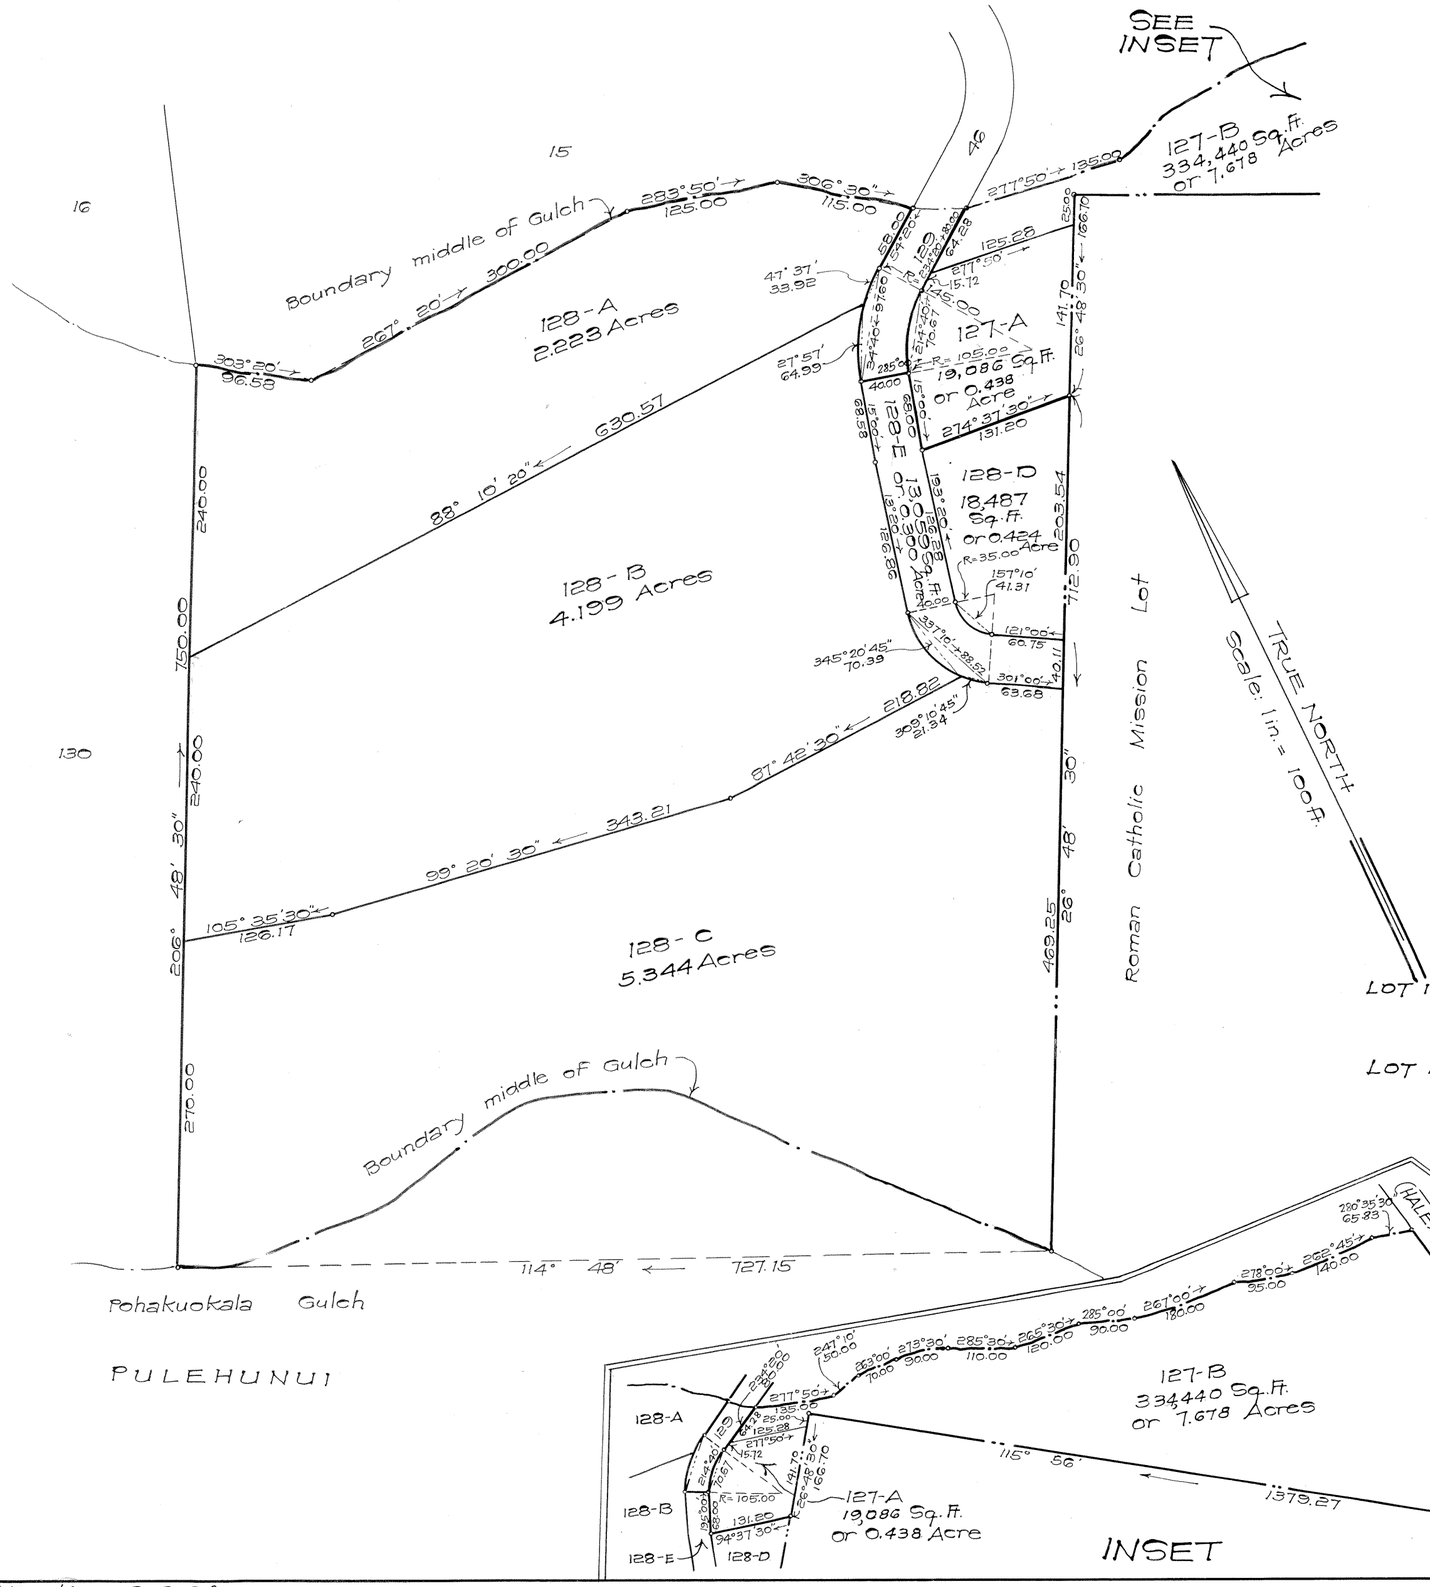

LAND COURT

TERRITORY OF HAWAII

LAND COURT APPLICATION 342

SUBDIVISION OF LOTS 127 AND 128

AS SHOWN ON MAP 23
AS FOLLOWS
LOT 127 INTO LOTS 127-A AND 127-B

LOT 128 INTO LOTS 128-A TO 128-E, INCLUSIVE

AT OMAOPIO, KULA, MAUI, T.H.

233 Merchant St.
Honolulu, T.H.
September 12, 1956

R. M. TOWILL CORPORATION, LTD.

BY: Marcellino P. Correa
Registered Professional Surveyor
Certificate Number 259

MARCELLINO P. CORREA
REGISTERED LAND SURVEYOR No. 259
HAWAII, U.S.A.

LOT 127 : OWNERS : Frank Leicester James and Marie A. James.
OWNERS' CERTIFICATE OF TITLE : 55,601

LOT 128 : OWNERS : Francis Joseph Polglaze James
Elizabeth Wrigley James.
OWNERS' CERTIFICATE OF TITLE : 43,255

AUTHORIZED AND APPROVED BY ORDER OF THE JUDGE OF THE LAND COURT DATED: APRIL 24, 1957

BY ORDER OF THE COURT

[signature]
REGISTRAR OF THE LAND COURT

Filed Apr. 18, 1957
Abraham W. Akana
Assistant Registrar

Tax Map Key: 2-3-04
1-5296-0-S

15" x 21" = 2.2 ft