3+8 Wb 21

342

MAP 51

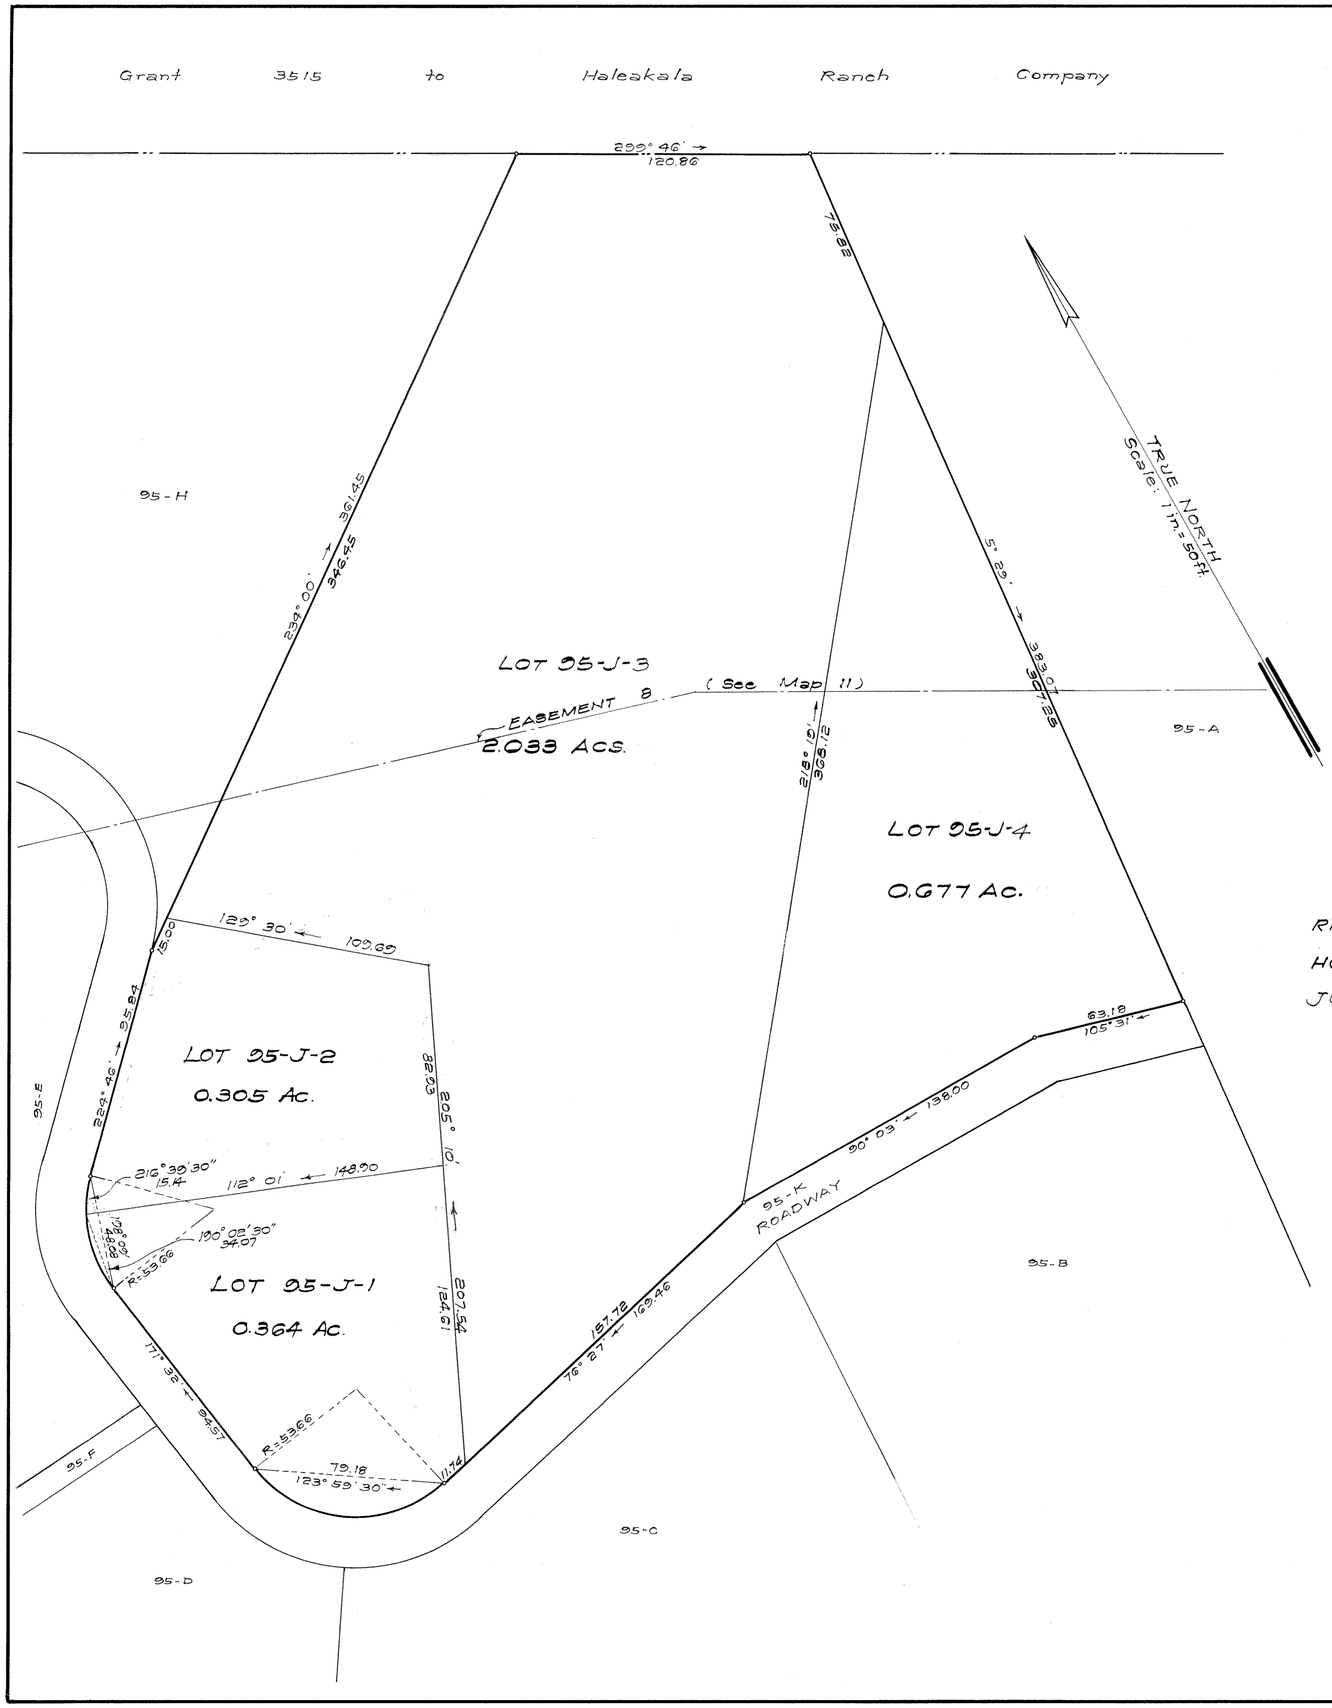

LAND COURT

STATE OF HAWAII

LAND COURT APPLICATION 342

SUBDIVISION OF LOT 95-J
AS SHOWN ON MAP 21
INTO LOTS 95-J-1, 95-J-2, 95-J-3 AND 95-J-4

AT OMAOPIO, KULA, MAUI, HAWAII

RM. 15 1507 KAPIOLANI BLVD.
HONOLULU, HAWAII
JUNE 12, 1962

TADAKA NAKAHATA
REGISTERED LAND SURVEYOR
No. 721
HAWAII, U.S.A.

NAKAHATA · KANESHIGE · IMATA & ASSOC., LTD.
BY Tadaka Nakahata
REGISTERED LAND SURVEYOR 721-ES
LAND COURT SURVEYOR CERTIFICATE 96

OWNERS: Adam Ventura and Frances Alo Ventura

OWNERS' CERTIFICATE OF TITLE NO. 54049

AUTHORIZED AND APPROVED BY ORDER OF THE JUDGE
OF THE LAND COURT DATED AUGUST 8, 1962
BY ORDER OF THE COURT.
REGISTRAR OF THE LAND COURT

Filed August 3, 1962 Paul Cozloff

Tax Map Key: 2nd Div. 2-3-21-8
#62202

15" x 21" = 2.2 Sq. Ft.