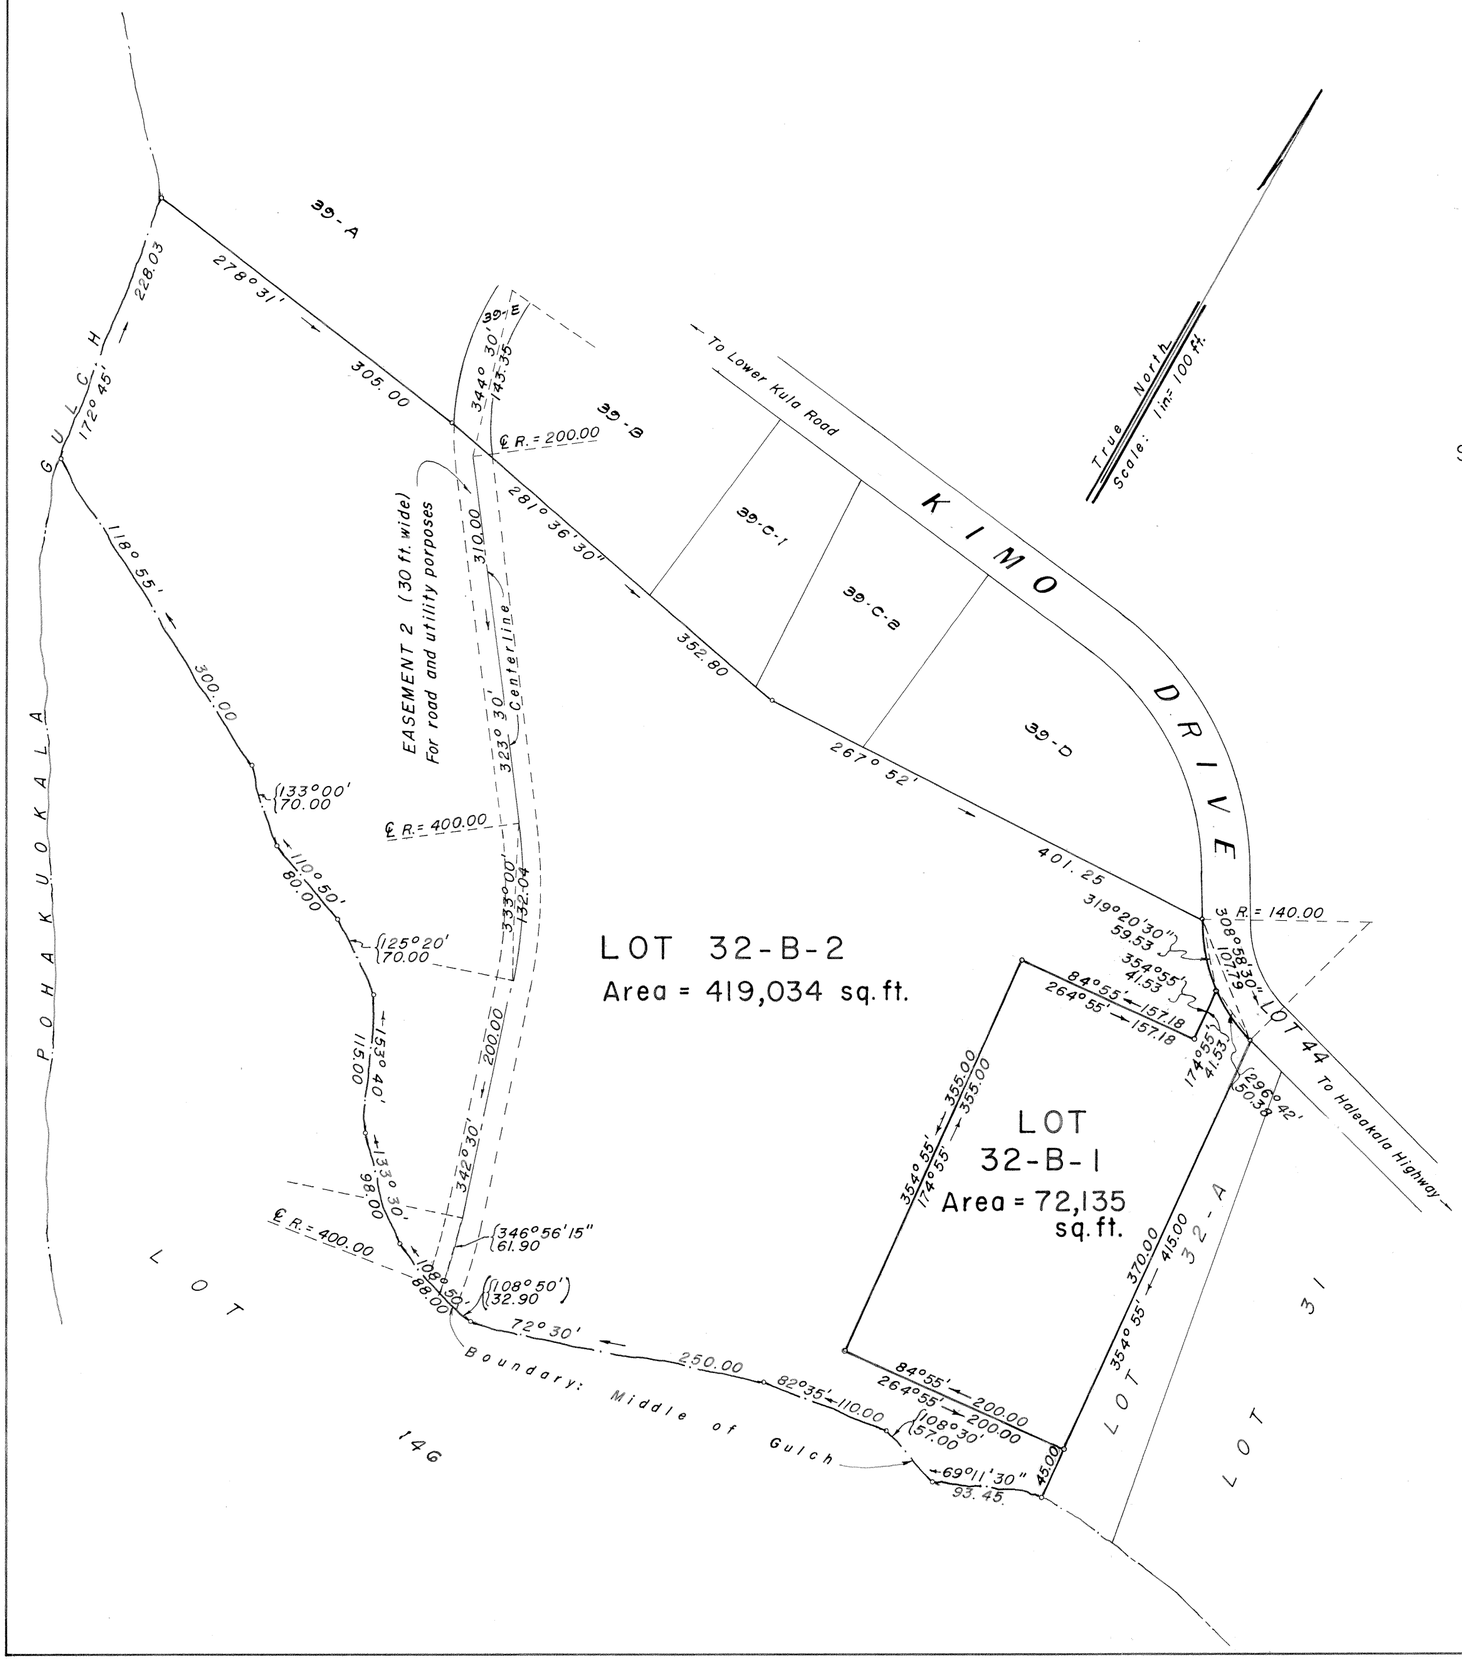

LAND COURT

STATE OF HAWAII

LAND COURT APPLICATION 342

SUBDIVISION OF LOT 32-B AS SHOWN ON MAP 30
INTO LOTS 32-B-1 AND 32-B-2
AT OMAOPIO, KULA, MAUI, HAWAII

6 CENTRAL AVENUE
WAILUKU, MAUI, HAWAII
JULY 1, 1964

TADAKA NAKAHATA
REGISTERED PROFESSIONAL LAND SURVEYOR
No. 721-S
HAWAII, U.S.A.

NORMAN M. SAITO, Consulting Engineer

By: Tadaka Nakahata
Registered Professional Surveyor
Certificate Number 721-S
Land Court Surveyor
Certificate 96

OWNERS: KENGO NAKAMURA
TOSHIO NAKAMURA

OWNERS' CERTIFICATE OF TITLE: 45,609

AUTHORIZED AND APPROVED BY ORDER OF THE JUDGE
OF THE LAND COURT DATED DECEMBER 2, 1964
BY ORDER OF THE COURT

REGISTRAR OF THE LAND COURT

Filed June 18, 1964

TAX MAP KEY: 2-3-15-5

15" X 21" = 2.2 Sq. Ft.