MAP 60

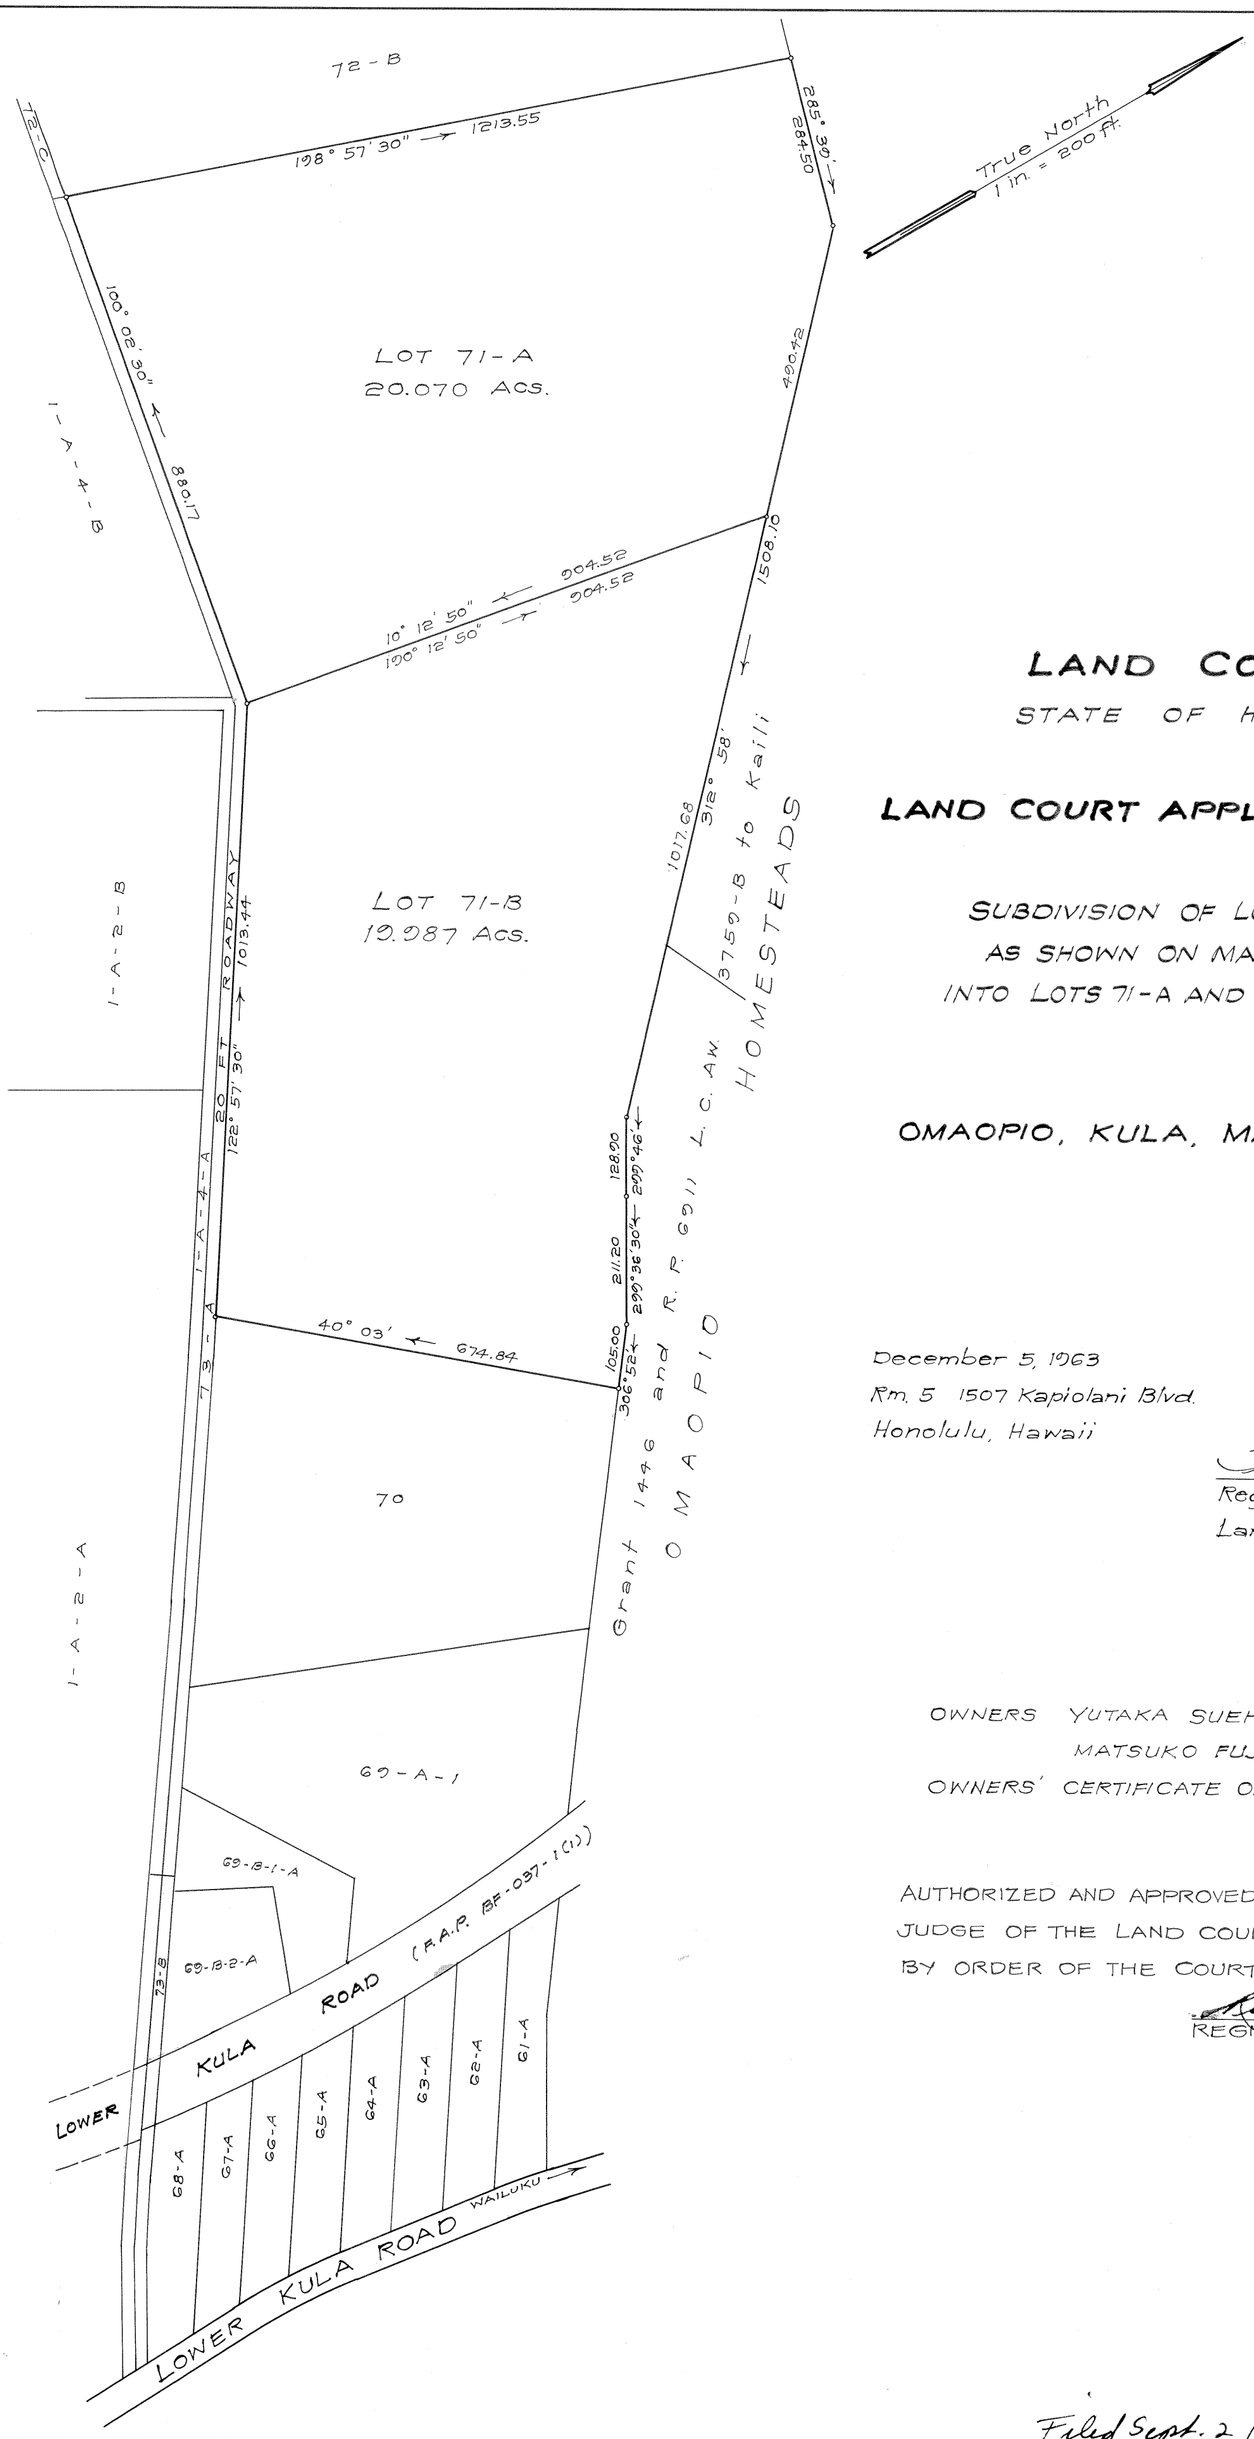


# LAND COURT

STATE OF HAWAII

## LAND COURT APPLICATION 342

SUBDIVISION OF LOT 71
AS SHOWN ON MAP 9
INTO LOTS 71-A AND 71-B

OMAOPIO, KULA, MAUI, HAWAII

December 5, 1963
Rm. 5 1507 Kapiolani Blvd.
Honolulu, Hawaii

TADAKA NAKAHATA
REGISTERED PROFESSIONAL LAND SURVEYOR
No. 721-S
HAWAII, U.S.A.

Tadaka Nakahata
Registered Land Surveyor 721 ES
Land Court Surveyor Cert 96

OWNERS YUTAKA SUEHISA AND
MATSUKO FUJITA SUEHISA
OWNERS' CERTIFICATE OF TITLE 36,901

AUTHORIZED AND APPROVED BY ORDER OF THE
JUDGE OF THE LAND COURT DATED SEPTEMBER 22, 1965
BY ORDER OF THE COURT

Rudolph K. Lapiendo
REGISTRAR OF THE LAND COURT

Filed Sept. 2, 1965 Paul Coyhoff an

TAX KEY: 2ND DIV. 2-3-03:52
63246

15 x 21 = 2.2 Sq. Ft.