MAP 63

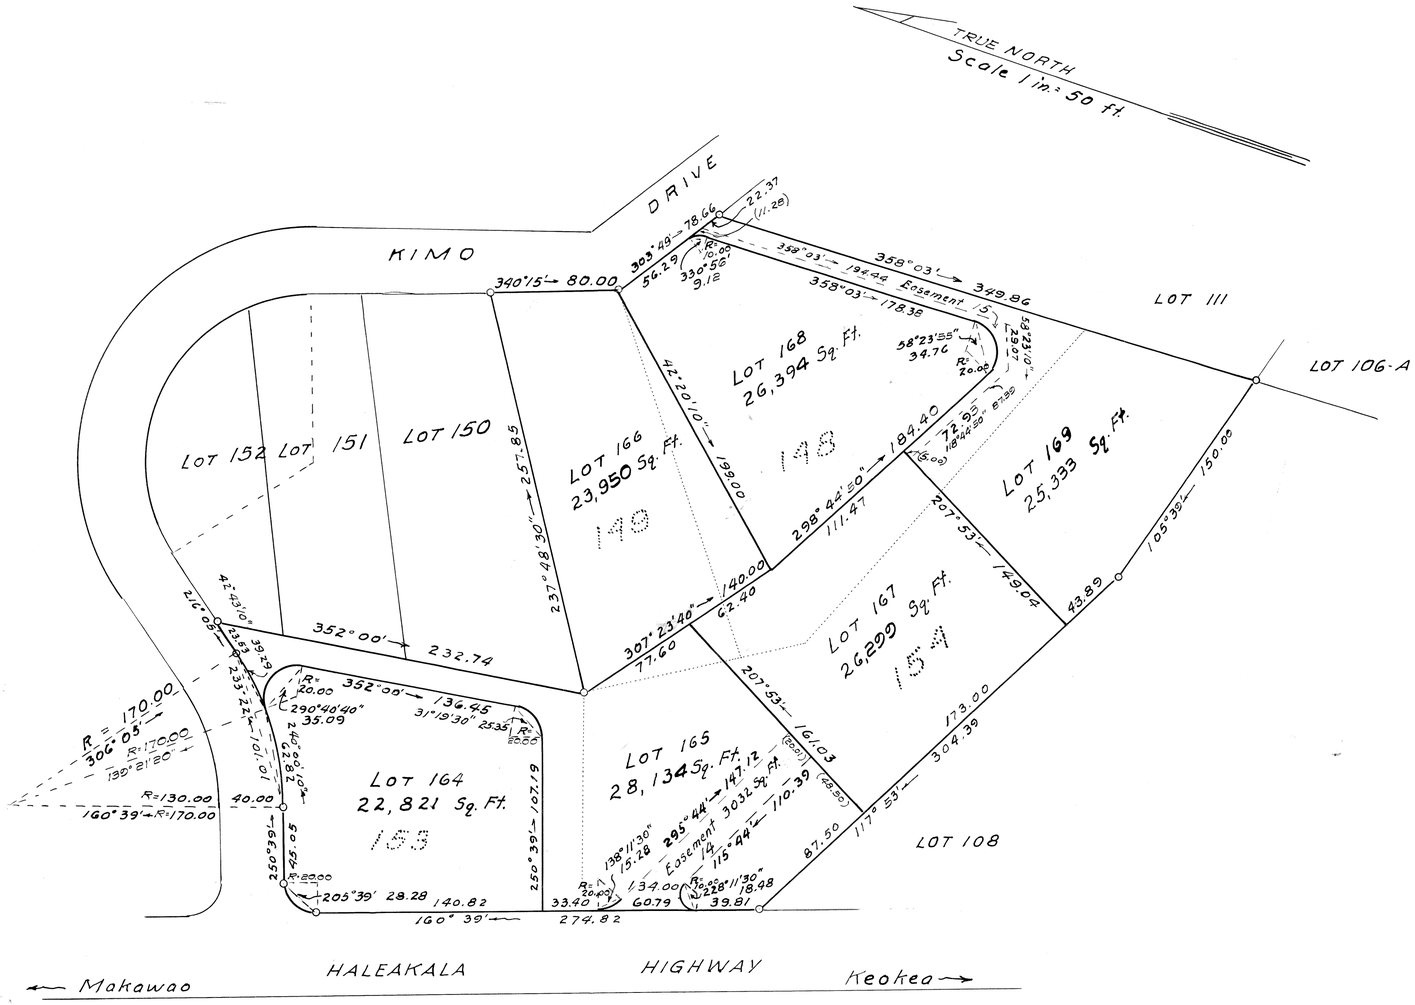

LAND COURT
STATE OF HAWAII
LAND COURT APPLICATION 342

CONSOLIDATION OF LOTS 148, 149, 153 AND 154
AS SHOWN ON MAP 44
AND
RESUBDIVISION OF SAID CONSOLIDATION INTO LOTS 164, 165, 166, 167, 168 AND 169 AND DESIGNATION OF EASEMENT 14 OVER AND ACROSS LOT 165 AND DESIGNATION OF EASEMENT 15 OVER AND ACROSS LOT 169

AT OMAOPIO, KULA, MAUI, HAWAII

HAWAII-PACIFIC
ENGINEERS AND SURVEYORS, INC.
HONOLULU, HAWAII

A. E. MINVIELLE, JR. REGISTERED LAND SURVEYOR No. 193 HAWAII, U.S.A.

BY A. E. Minvielle, Jr.
A. E. Minvielle, Jr.
Registered Professional Surveyor
Maker of Plan
Certificate No. 193

Owners — Oscar Mercer Mayer and Margaret Helen Mayer
Owner's Certificate of Title — 106, 535

AUTHORIZED AND APPROVED BY ORDER OF THE JUDGE OF THE LAND COURT DATED DECEMBER 21, 1966
BY ORDER OF THE COURT
Rudolph K. Espinda
Registrar of the Land Court.

Area of Easement 14 — 3,032 Sq. Ft.
Area of Easement 15 — 1,582 Sq. Ft.

Filed September 16, 1966
James A. Finch
Deputy Registrar

FB — TAX MAP KEY 2-3-19: 2nd Div.

21" x 32" = 4.67 Sq. Ft.