342

MAP 67

LAND COURT

STATE OF HAWAII

LAND COURT APPLICATION 342

SUBDIVISION OF LOT 81
AS SHOWN ON MAP 16 INTO LOTS
81-A TO 81-E INCLUSIVE AND
DESIGNATION OF EASEMENT 16 AFFECTING LOT 81-E
OMAOPIO, KULA, MAUI, HAWAII

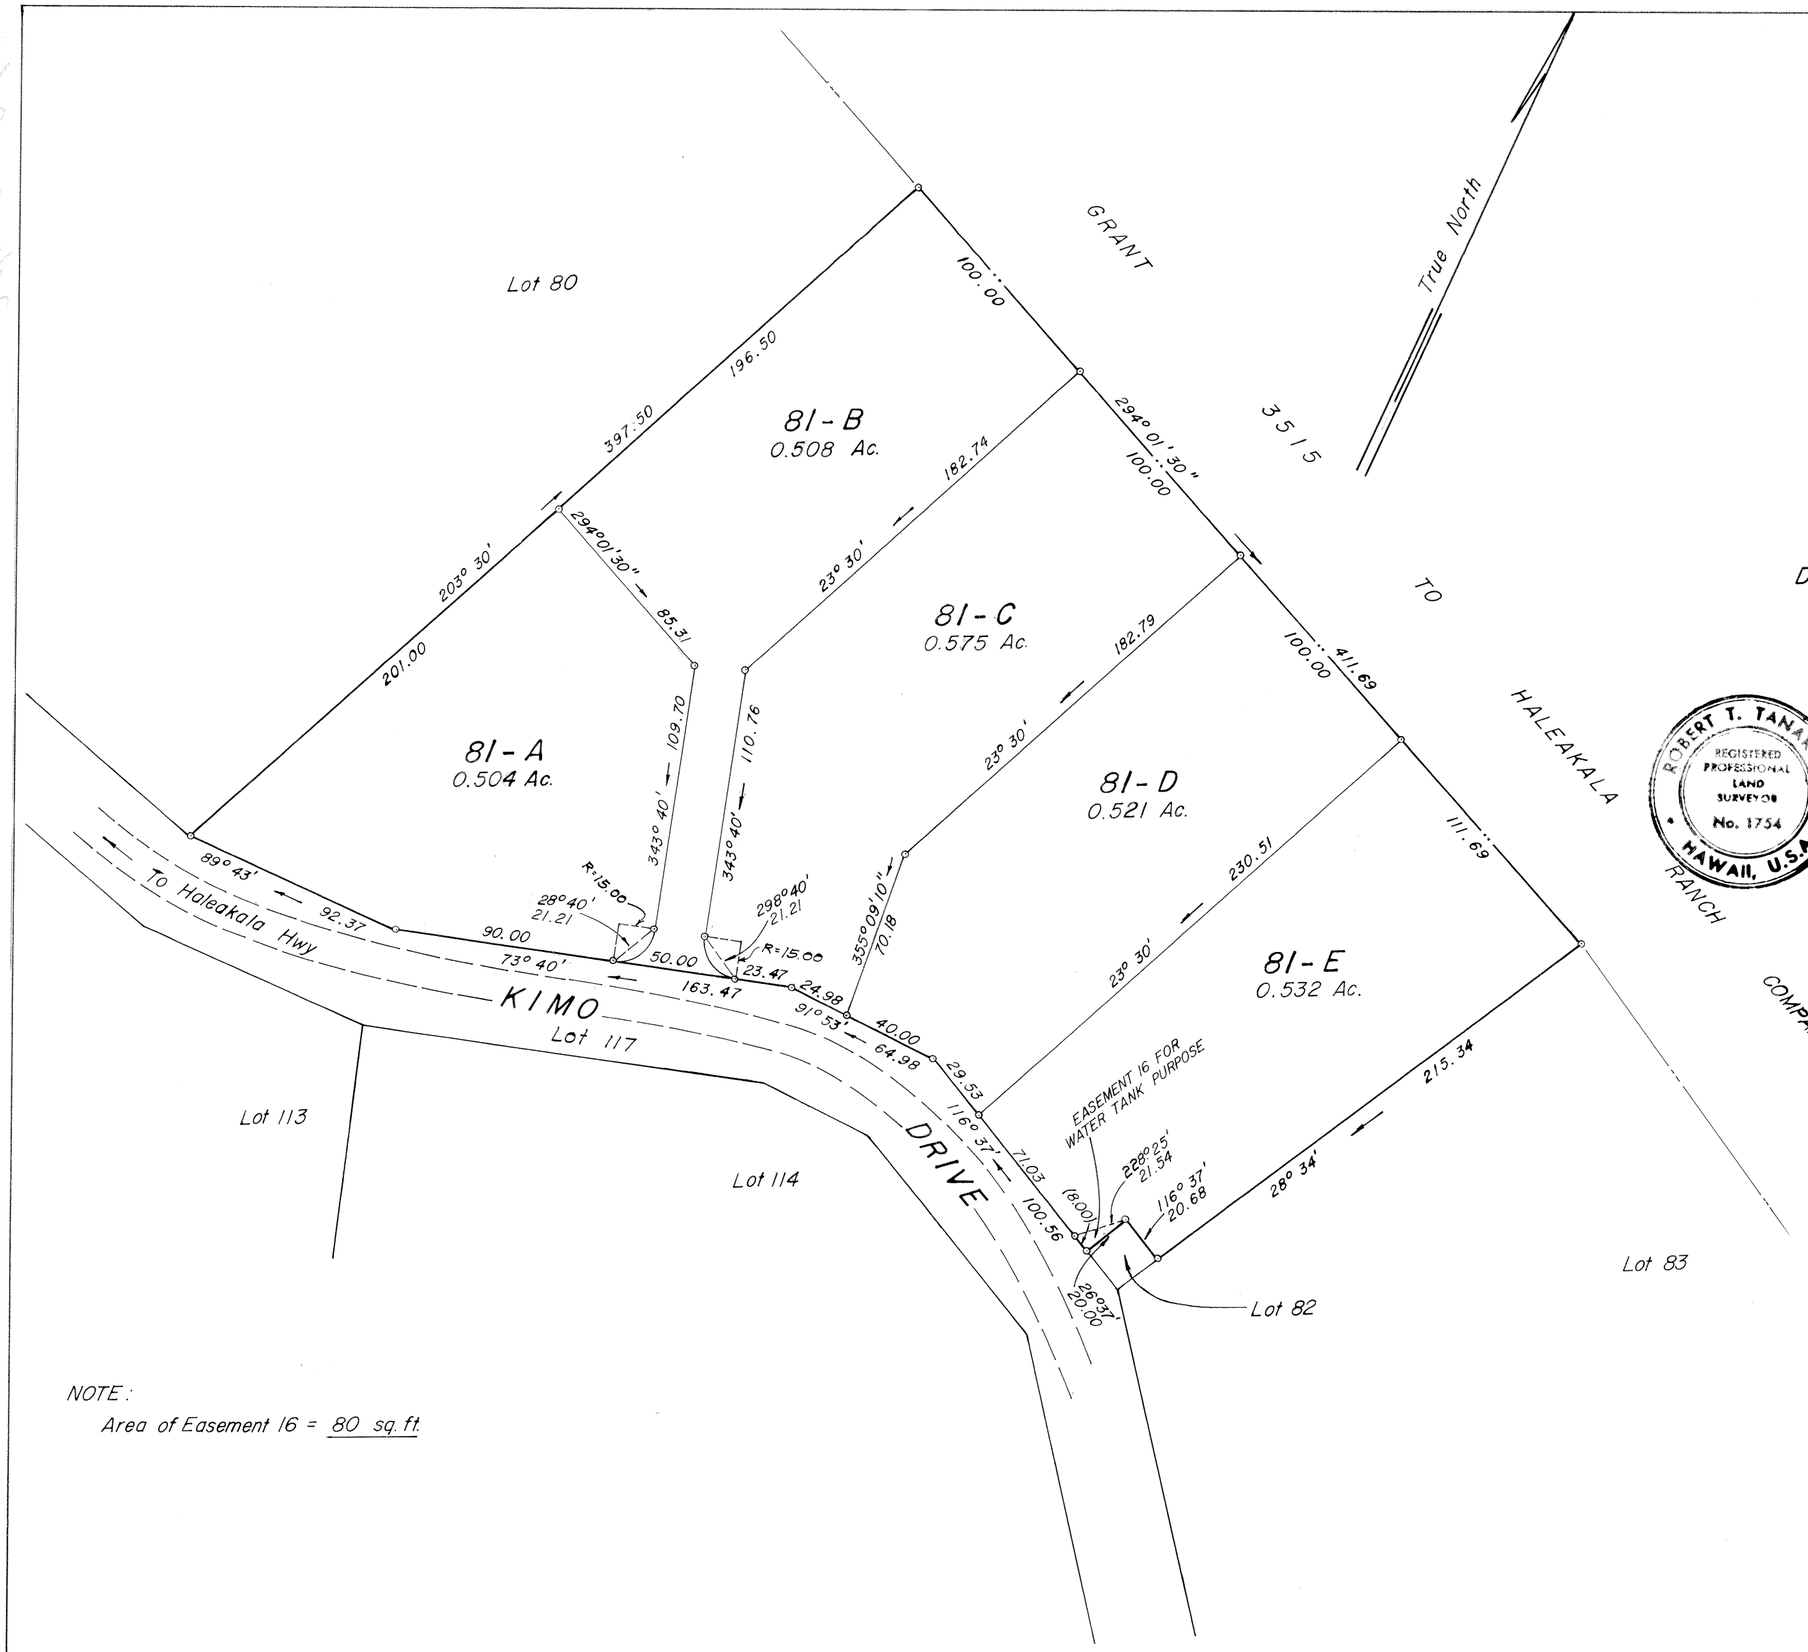

ROBERT T. TANAKA
REGISTERED PROFESSIONAL LAND SURVEYOR
No. 1754
HAWAII, U.S.A.

By Robert T. Tanaka
Registered Professional Surveyor
Certificate Number 1754
Land Court Surveyor Certificate 150

Address: 261 Dairy Road
Kahului, Maui
Date: March 20, 1970

Owners: Nobuyuki Jio and Aiko Jio

Owners' Certificate of Title No. 61789

NOTE:
Area of Easement 16 = 80 sq. ft.

Authorized and approved by order of
the Judge of the Land Court dated JUNE 9, 1970
By Order of the Court.
Rudolph K. Fujimoto
Registrar of the Land Court.

50 0 50 100 150
SCALE IN FEET

Filed May 11, 1970
James A. Smith
Deputy Registrar

TMK- 2-3-19: 17

15" x 21" = 2.19 sq. ft.