MAP 72

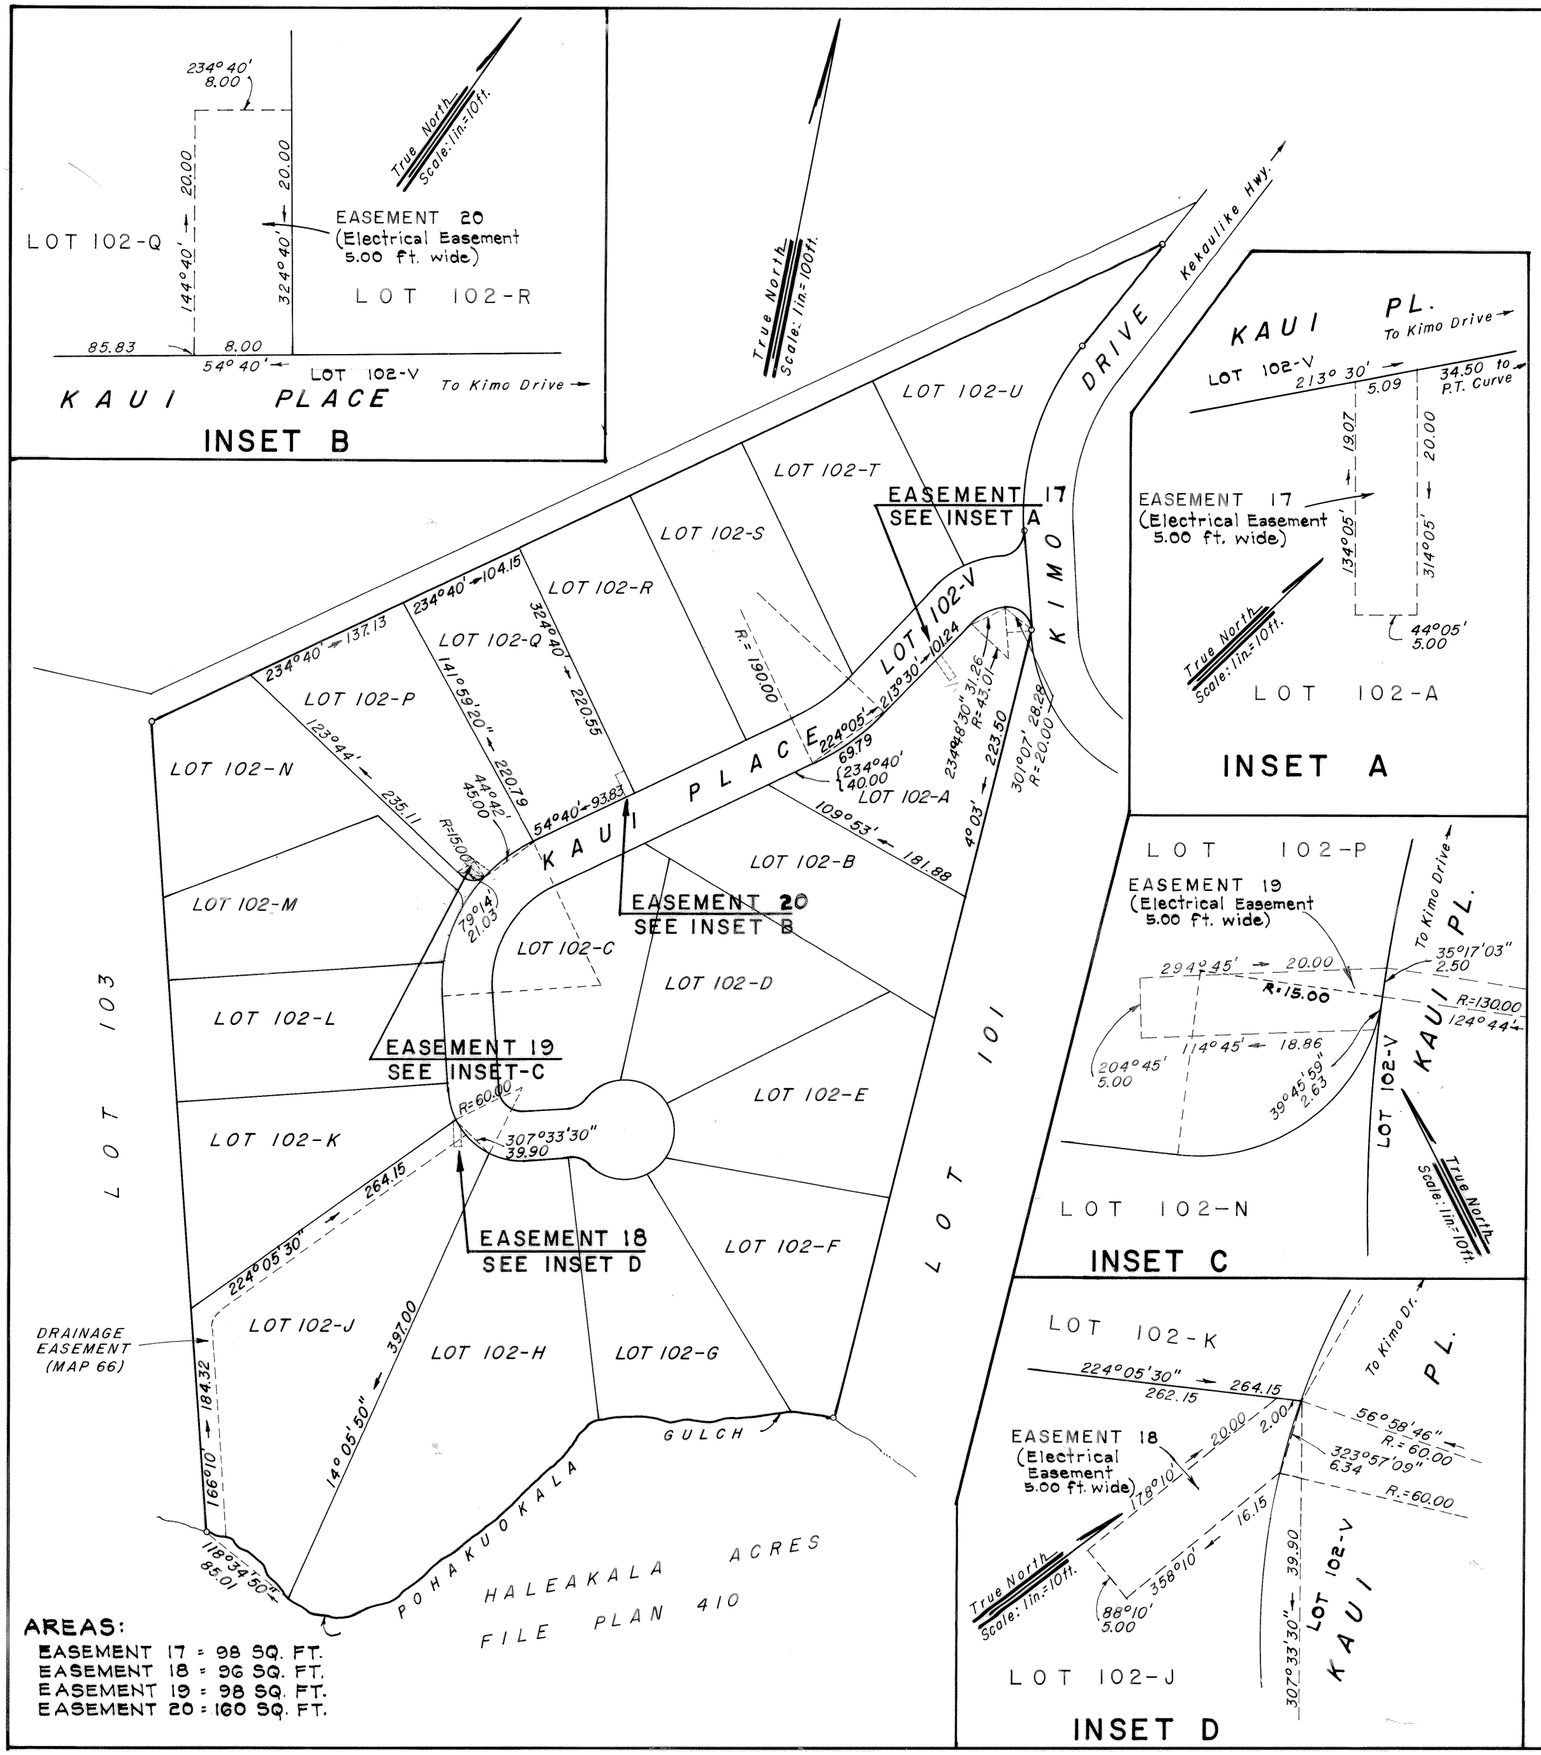

AREAS:
EASEMENT 17 = 98 SQ. FT.
EASEMENT 18 = 96 SQ. FT.
EASEMENT 19 = 98 SQ. FT.
EASEMENT 20 = 160 SQ. FT.

LAND COURT

STATE OF HAWAII

LAND COURT APPLICATION 342

DESIGNATION OF EASEMENTS 17, 18, 19, AND 20, AFFECTING LOTS 102-A, 102-J, 102-P AND 102-Q, RESPECTIVELY AS SHOWN ON MAP 66

OMAOPIO, KULA, MAUI, HAWAII

Feb. 25, 1971
324 Oluloa Drive
P.O. Box 962
Wailuku, Maui, Hawaii
96793

By Daniel T. K. Low
Daniel T. K. Low
Registered Professional Land Surveyor
Certificate No. 191-S
Land Court Certificate No. 31

OWNERS:
Kazue Watanabe and
Gladys Yoshiko Watanabe

OWNERS' CERTIFICATE OF TITLE:
42,369

AUTHORIZED AND APPROVED BY ORDER OF THE JUDGE OF THE LAND COURT DATED MAY 13, 1971
BY ORDER OF THE COURT.

Rudolph K. Espinda
REGISTRAR OF THE LAND COURT

Filed April 29, 1971 Paul Cozloff

Tax Map Key: 2-3-20:7

15" X 21" = 2.2 Sq. Ft.