MAP 95

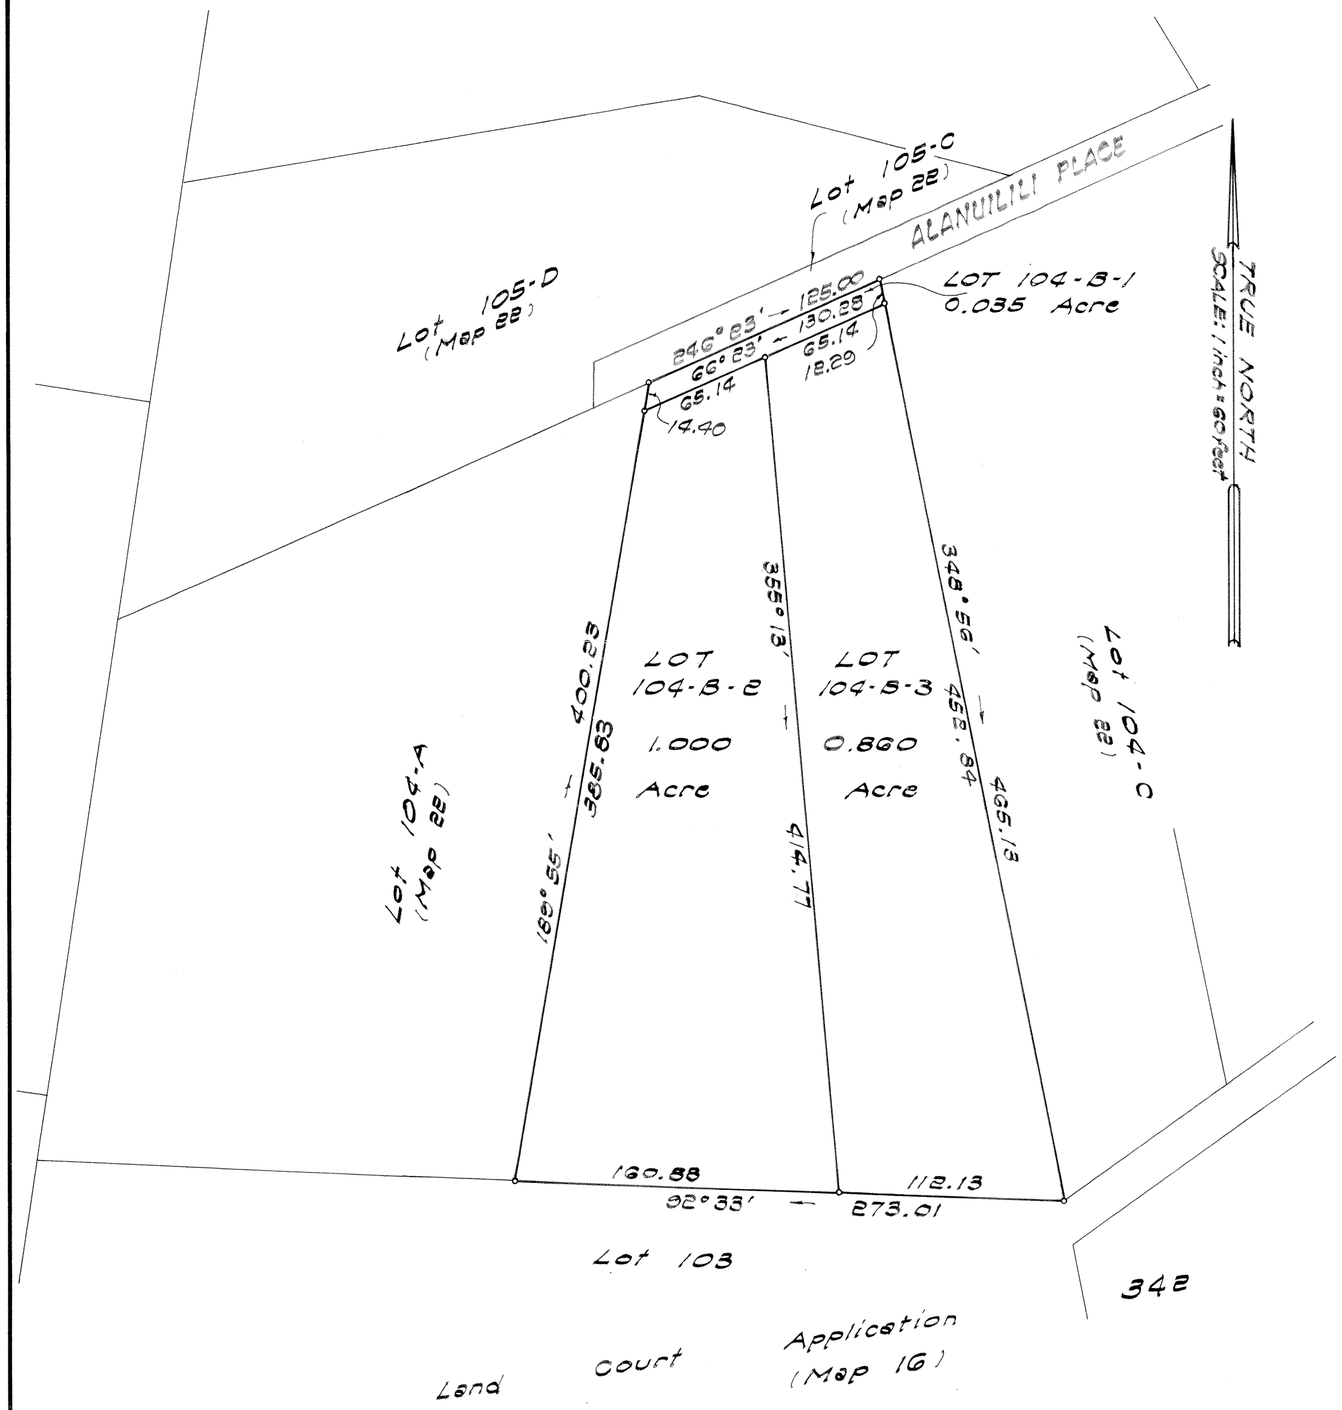

LAND COURT
STATE OF HAWAII

LAND COURT APPLICATION 342

SUBDIVISION OF LOT 104-B AS SHOWN ON MAP 22 INTO LOTS 104-B-1, 104-B-2 AND 104-B-3

AT OMAOPIO, KULA, MAUI, HAWAII

33 Lono Avenue
Kahului, Maui, Hawaii
March 6, 1979

GEORGE F. NEWCOMER
REGISTERED PROFESSIONAL LAND SURVEYOR
No 2715-S
HAWAII, U.S.A.

NORMAN SAITO
ENGINEERING CONSULTANTS, INC.

BY: George F. Newcomer
Registered Professional Land Surveyor No. 2715-S
Land Court Surveyor Certificate 165

OWNERS: Joseph Shingo Mori and Doris Tsuruyo Mori

OWNERS' CERTIFICATE OF TITLE: 76,669

AUTHORIZED AND APPROVED BY ORDER OF THE JUDGE OF THE LAND COURT DATED OCTOBER 11, 1979
BY ORDER OF THE COURT. James A. Smith
REGISTRAR OF THE LAND COURT

Filed September 24, 1979 Jeanette K. Post Registrar

Tax Map Key: 2-3-20:26

15" x 21" = 2.2 Sq. Ft.