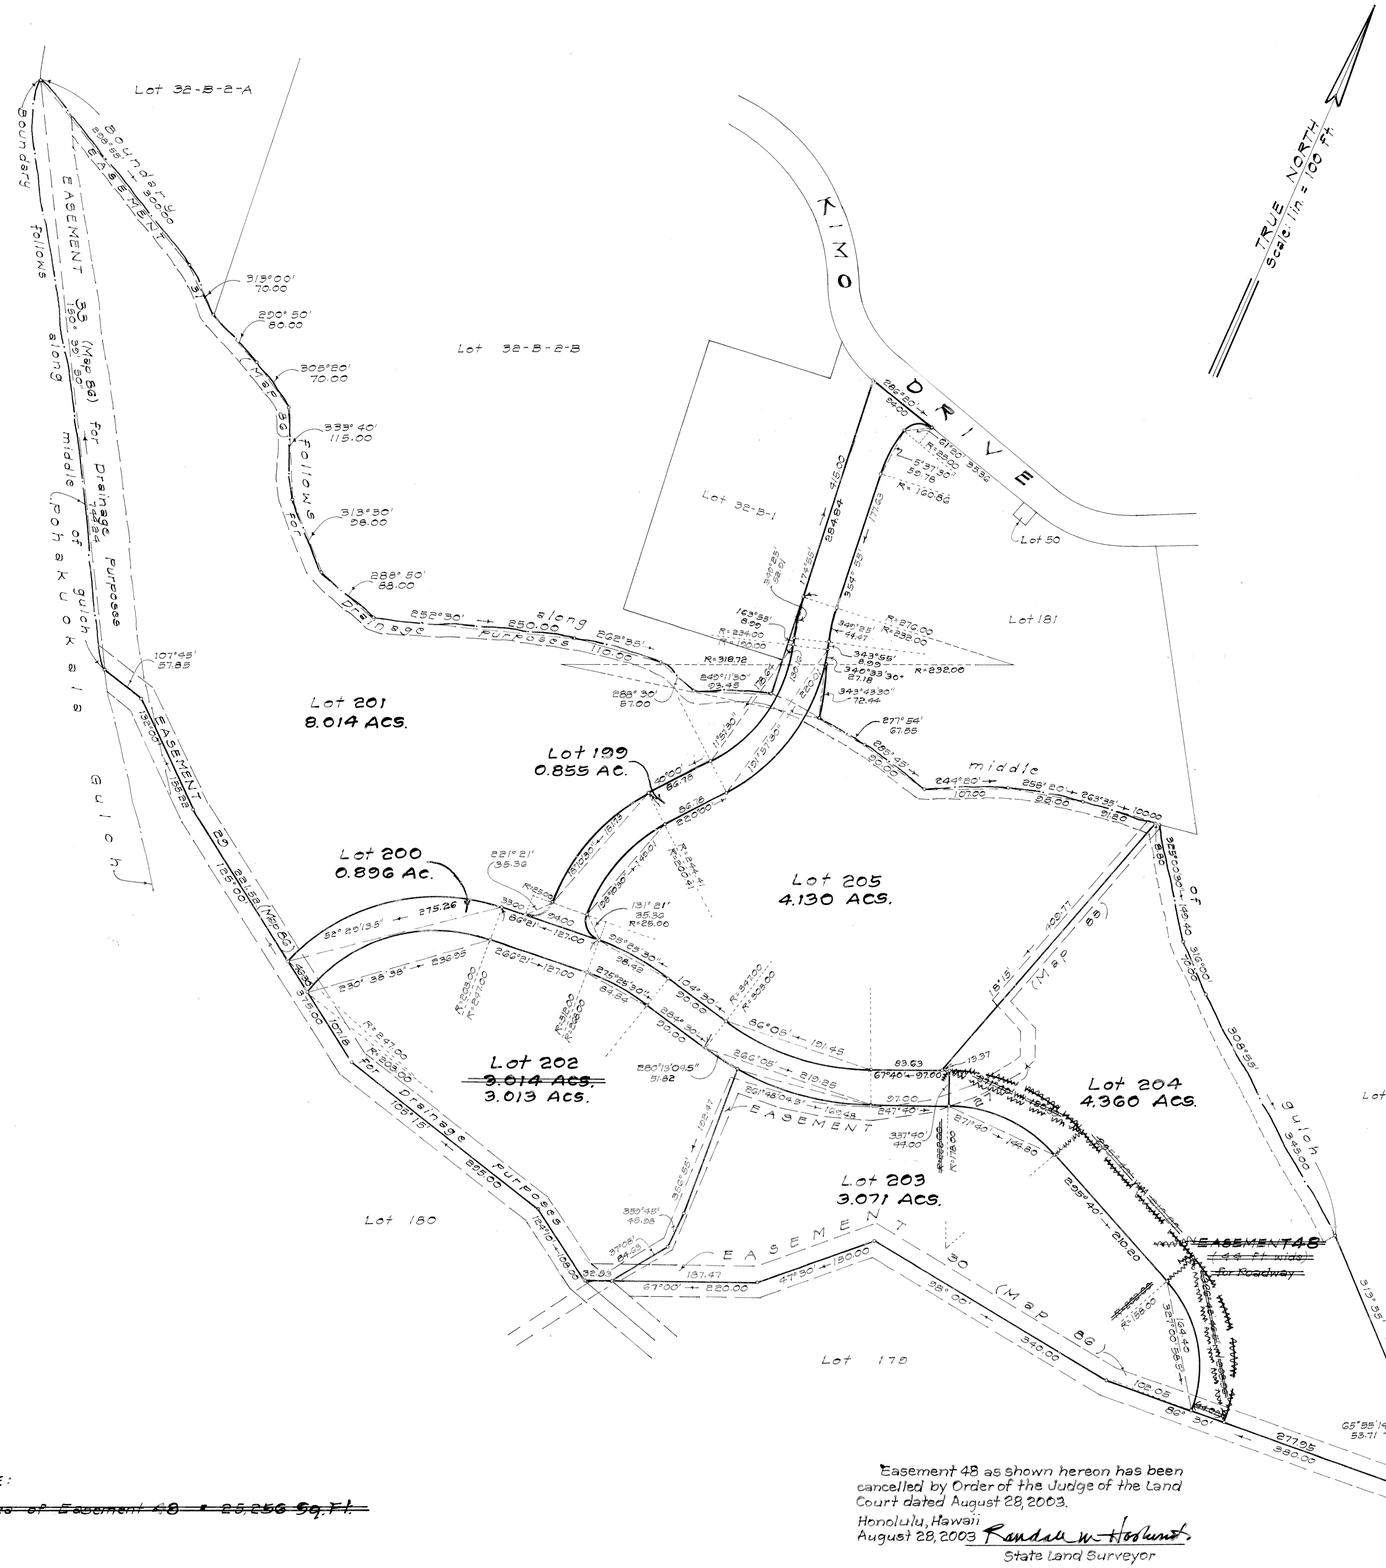

LAND COURT

STATE OF HAWAII

LAND COURT APPLICATION 342

SUBDIVISION OF LOT 182 AS SHOWN ON MAP 94
INTO LOTS 199 TO 205, INCLUSIVE
~~AND DESIGNATION OF EASEMENT 48~~
~~AFFECTING LOT 204~~

AT OMAOPIO, KULA, MAUI, HAWAII

501 Sumner Street
Suite 521
Honolulu, Hawaii
March 17, 1987

PATRICK M. CUMMINS
REGISTERED PROFESSIONAL LAND SURVEYOR
No. 5078-S
HAWAII, U.S.A.

AUSTIN TSUTSUMI & ASSOC., INC.
Patrick M. Cummins
Registered Professional Surveyor
Certificate Number 5078-S
Land Court Surveyor
Certificate Number 199

OWNER: KULAMANU ASSOCIATES
OWNER'S CERTIFICATE OF TITLE: 210,846

AUTHORIZED AND APPROVED BY ORDER OF THE JUDGE OF THE LAND COURT DATED: MARCH 15, 1988
BY ORDER OF THE COURT.

Barbara E. Wright, Deputy
REGISTRAR OF THE LAND COURT

NOTE:
~~Area of Easement 48 = 25,256 Sq. Ft.~~

Easement 48 as shown hereon has been cancelled by Order of the Judge of the Land Court dated August 28, 2003.
Honolulu, Hawaii
August 28, 2003 Randall W. Hoskins
State Land Surveyor

The area of Lot 202 as shown hereon has been corrected from 3.014 Acres to 3.013 Acres by Order of the Judge of the Land Court dated December 2, 1994.
Honolulu, Hawaii
December 2, 1994 Stanley T. Yoneyama
State Land Surveyor

Filed December 30, 1987
Mildred M. Tanai, Clerk

Job No. 0-86-08
Tax Map Key 2nd Div. 2-3-23-6

21" X 32" = 4.67 Sq. Ft.