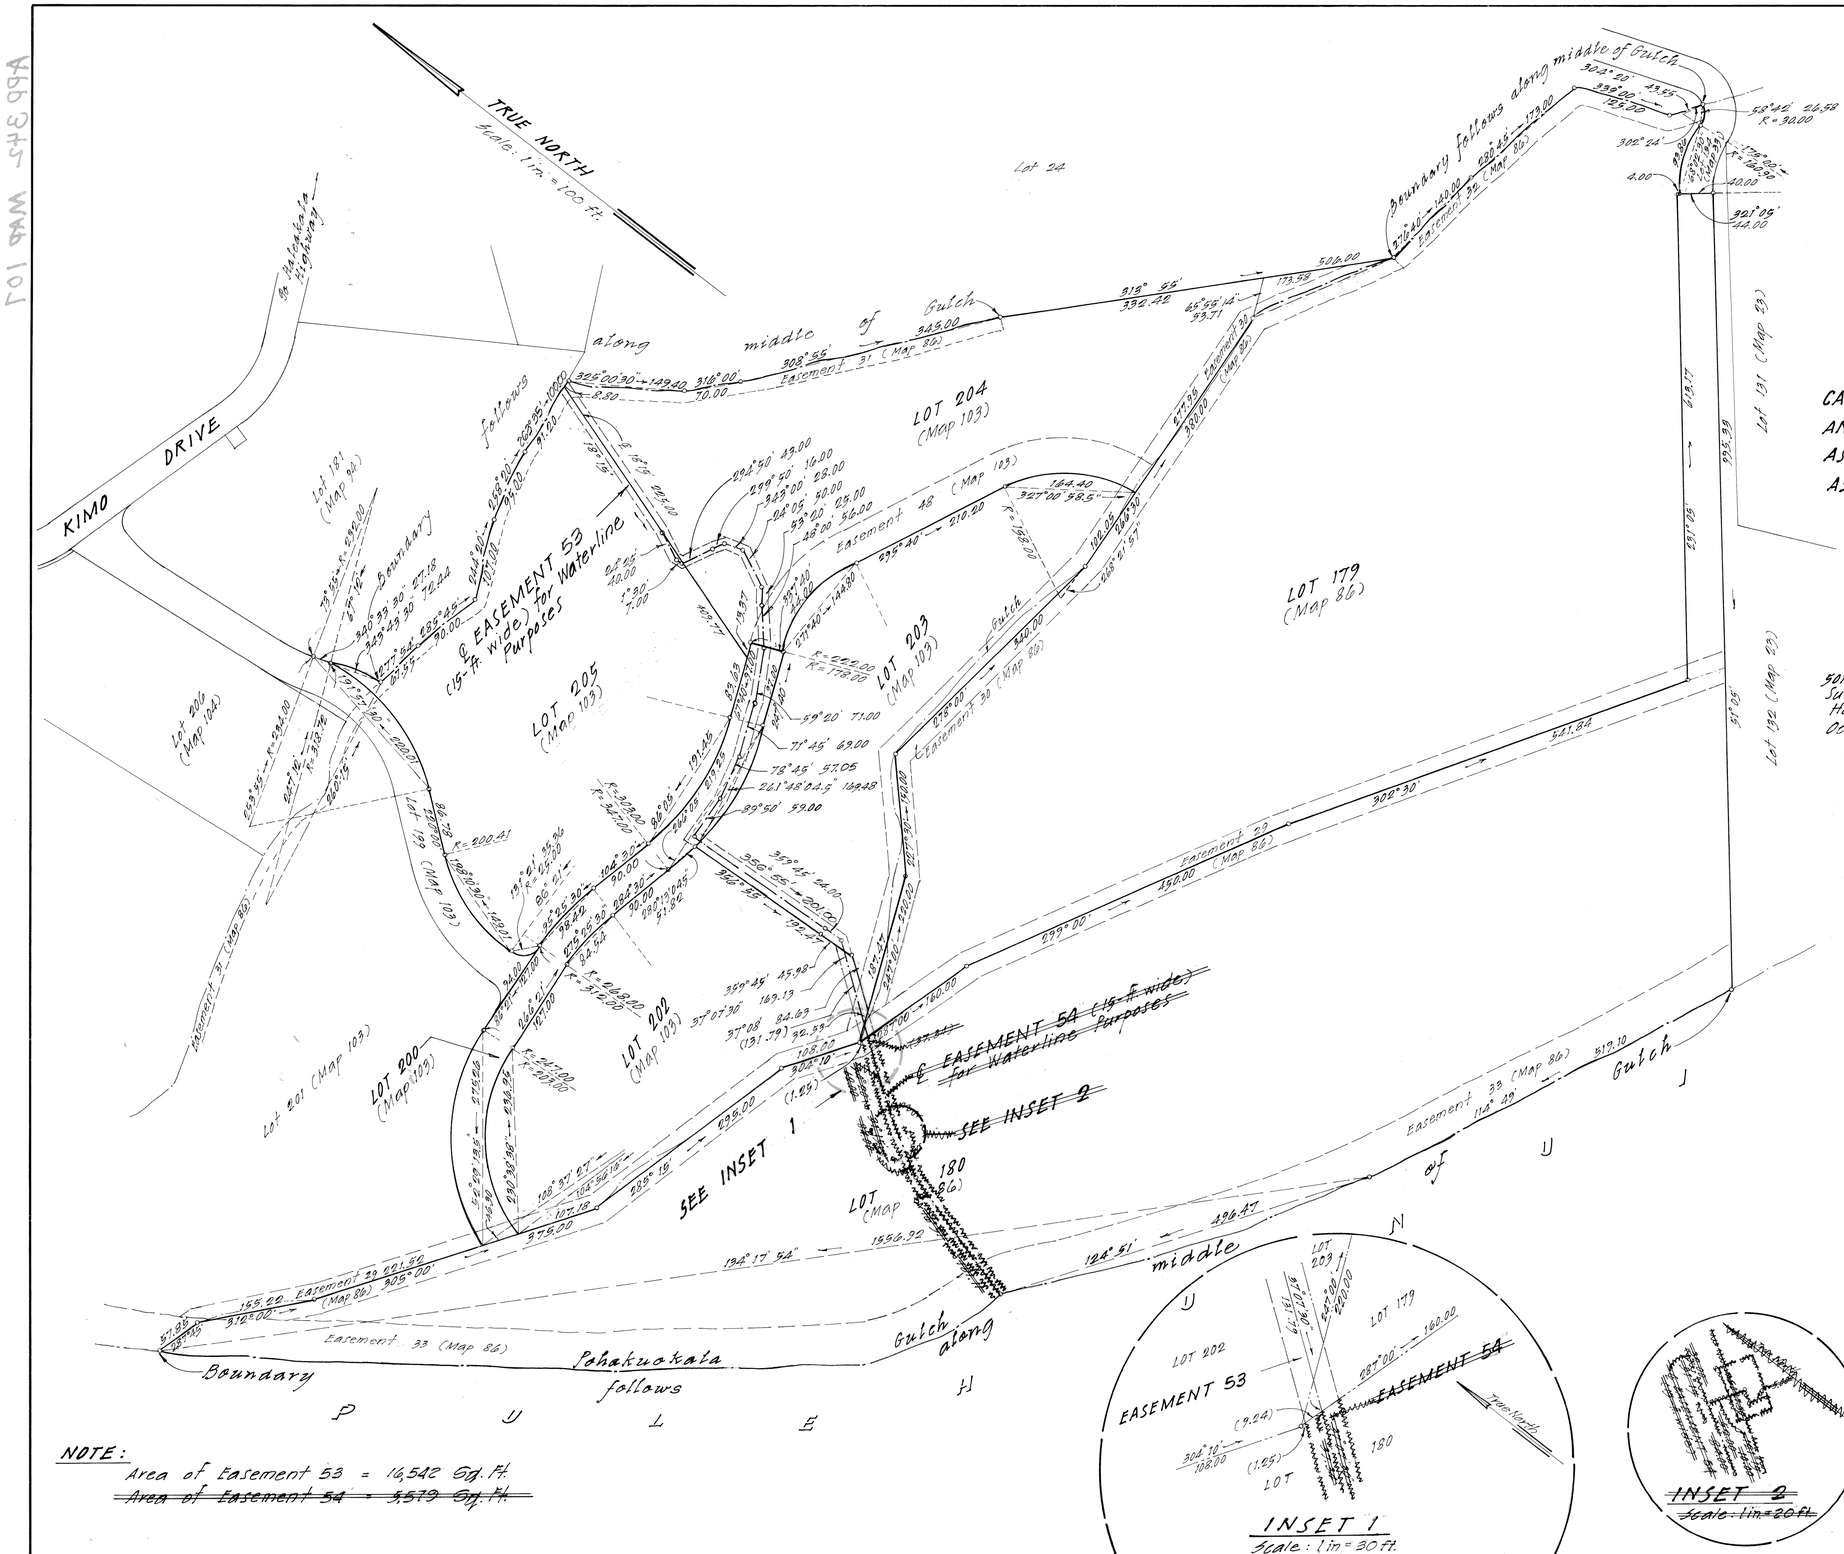

LAND COURT
STATE OF HAWAII

LAND COURT APPLICATION 342

CANCELLATION OF EASEMENT 27 AS SHOWN ON MAP 83 AND DESIGNATION OF EASEMENT 53 AFFECTING LOT 179 AS SHOWN ON MAP 86 AND LOTS 200, 202, 203, 204 AND 205 AS SHOWN ON MAP 103 ~~AND EASEMENT 54 AFFECTING LOT 180 AS SHOWN ON MAP 86~~

AT OMAOPIO, KULA, MAUI, HAWAII

501 Sumner St.
Suite 521
Honolulu, Hawaii
October 15, 1991

JOHN CLINE MANN
REGISTERED PROFESSIONAL LAND SURVEYOR
No. 574-S
HAWAII, U.S.A.

AUSTIN, TSUTSUMI & ASSOC., INC.

By: John Cline Mann
Licensed Professional Surveyor
Certificate Number 574
Land Court Certificate No. 82

OWNER: Kulamanu Developers
Owner's Certificate of Title: 350,128
(Lots 179 and 180)

OWNER: Quadrant Holdings Proprietary Limited
Owner's: Certificate of Title: 366,749
(Lots 200, 202, 203, 204 and 205)

AUTHORIZED AND APPROVED BY ORDER OF THE JUDGE OF THE LAND COURT DATED: DECEMBER 26, 1991
BY ORDER OF THE COURT

Barbara E. Wright
Registrar of the Land Court

Easement 54 as shown hereon has been cancelled by Order of the Judge of the Land Court dated February 21, 1992.

Honolulu, Hawaii
February 21, 1992

Paul G. Nuha
State Land Surveyor

Filed December 10, 1991
Kathleen Wristbarek, Clerk

INSET 1
Scale: 1 in = 30 ft.

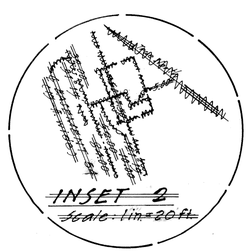

~~INSET 2~~
~~Scale: 1 in = 30 ft.~~

NOTE:
Area of Easement 53 = 16,542 Sq. Ft.
~~Area of Easement 54 = 5,579 Sq. Ft.~~

Tax Map Key: 2nd Div. 2-3-23: 3, 4 & 7-11
0-80-03:15

21" × 32" = 4.67 Sq. Ft.