342

MAP 109

LAND COURT
STATE OF HAWAII

LAND COURT APPLICATION 342

AMENDMENT OF BOUNDARY AND AREA
OF LOT 201 AS SHOWN ON MAP 103
AND REDESIGNATION OF SAID LOT 201 (AS AMENDED)
TO LOT 220
AND CANCELLATION OF PORTION OF EASEMENT 33
AS SHOWN ON MAP 86
AND DESIGNATION OF EASEMENTS 58 AND 59
AFFECTING LOT 220

AT OMAOPIO, KULA, MAUI, HAWAII

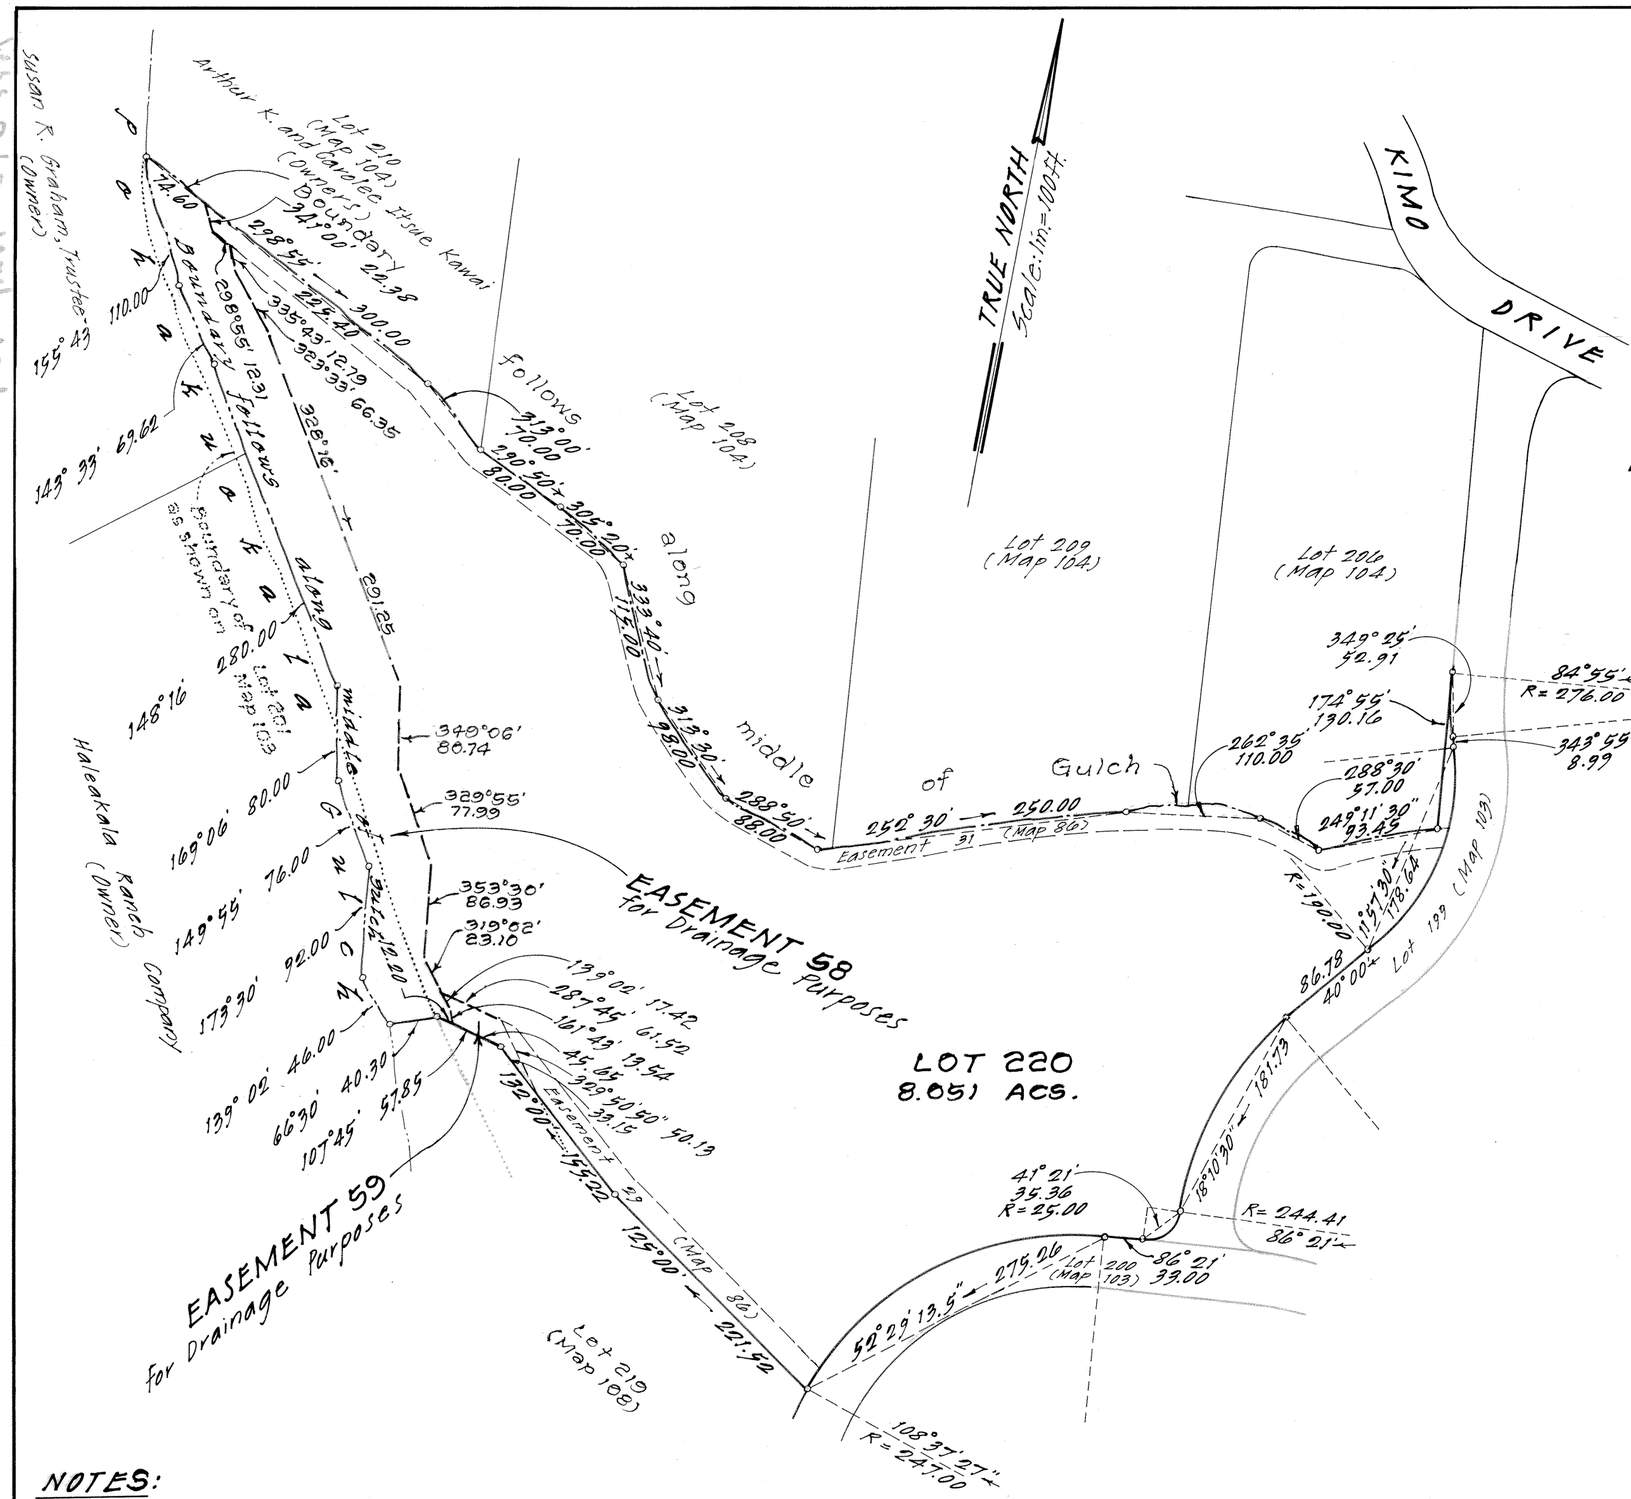

501 Sumner St.
Suite 921
Honolulu, HI
November 6, 1991

JOHN CLINE MANN
REGISTERED PROFESSIONAL LAND SURVEYOR
No. 574-S
HAWAII, U.S.A.

AUSTIN TSUTSUMI & ASSOC., INC.

By: John Cline Mann
Licensed Professional Surveyor
Certificate Number 574
Land Court Certificate No. 82

OWNER: Quadrant Holdings Proprietary Limited

Transfer Certificate of Title: 366,749

AUTHORIZED AND APPROVED BY ORDER OF THE JUDGE
OF THE LAND COURT DATED: FEBRUARY 21, 1992
BY ORDER OF THE COURT

Barbara E. Wright
REGISTRAR OF THE LAND COURT

NOTES:

Area of Easement 58 = 0.824 Ac.
Area of Easement 59 = 0.029 Ac.

owners shown hereon are taken from Tax Map records.

Filed December 20, 1991
Barbara E. Wright, Registrar

Tax Map Key: 2nd Div. 2-3-23:06

15" x 21" = 2.19 Sq. Ft.

A66 374 Map 109