MAP 111

LAND COURT
STATE OF HAWAII
LAND COURT APPLICATION 342

SUBDIVISION OF LOT 1-A-2-A-1 AS SHOWN ON MAP 58 INTO LOTS 221, 222 AND 223 AND DESIGNATION OF EASEMENT 60 AFFECTING LOT 221 AND DESIGNATION OF RESTRICTION OF VEHICLE ACCESS RIGHTS AFFECTING LOT 221 AT OMAOPIO, KULA, MAUI, HAWAII

P.O. BOX 1179
KULA, MAUI, HAWAII
DATE: OCTOBER 5, 1993

BRUCE R. LEE REGISTERED PROFESSIONAL LAND SURVEYOR No. 5983-LS HAWAII, U.S.A.

NEWCOMER-LEE LAND SURVEYORS, INC.

BY: Bruce R. Lee
BRUCE R. LEE
Registered Professional Land Surveyor Certificate No. 5983-LS
Land Court Certificate No. 221

OWNERS: SIDNEY WAYNE WALSH and SHARON MARIE WALSH
AUREA IRENE WALSH and RICHARD LINCOLN JOHNS
and MARIE ELEANOR JOHNS

TRANSFER CERTIFICATE OF TITLE: 349,438

AUTHORIZED AND APPROVED BY THE ORDER OF THE JUDGE OF THE LAND COURT DATED JANUARY 27, 1994
BY ORDER OF THE COURT.
Barbara E. Whitehead
REGISTRAR OF THE LAND COURT

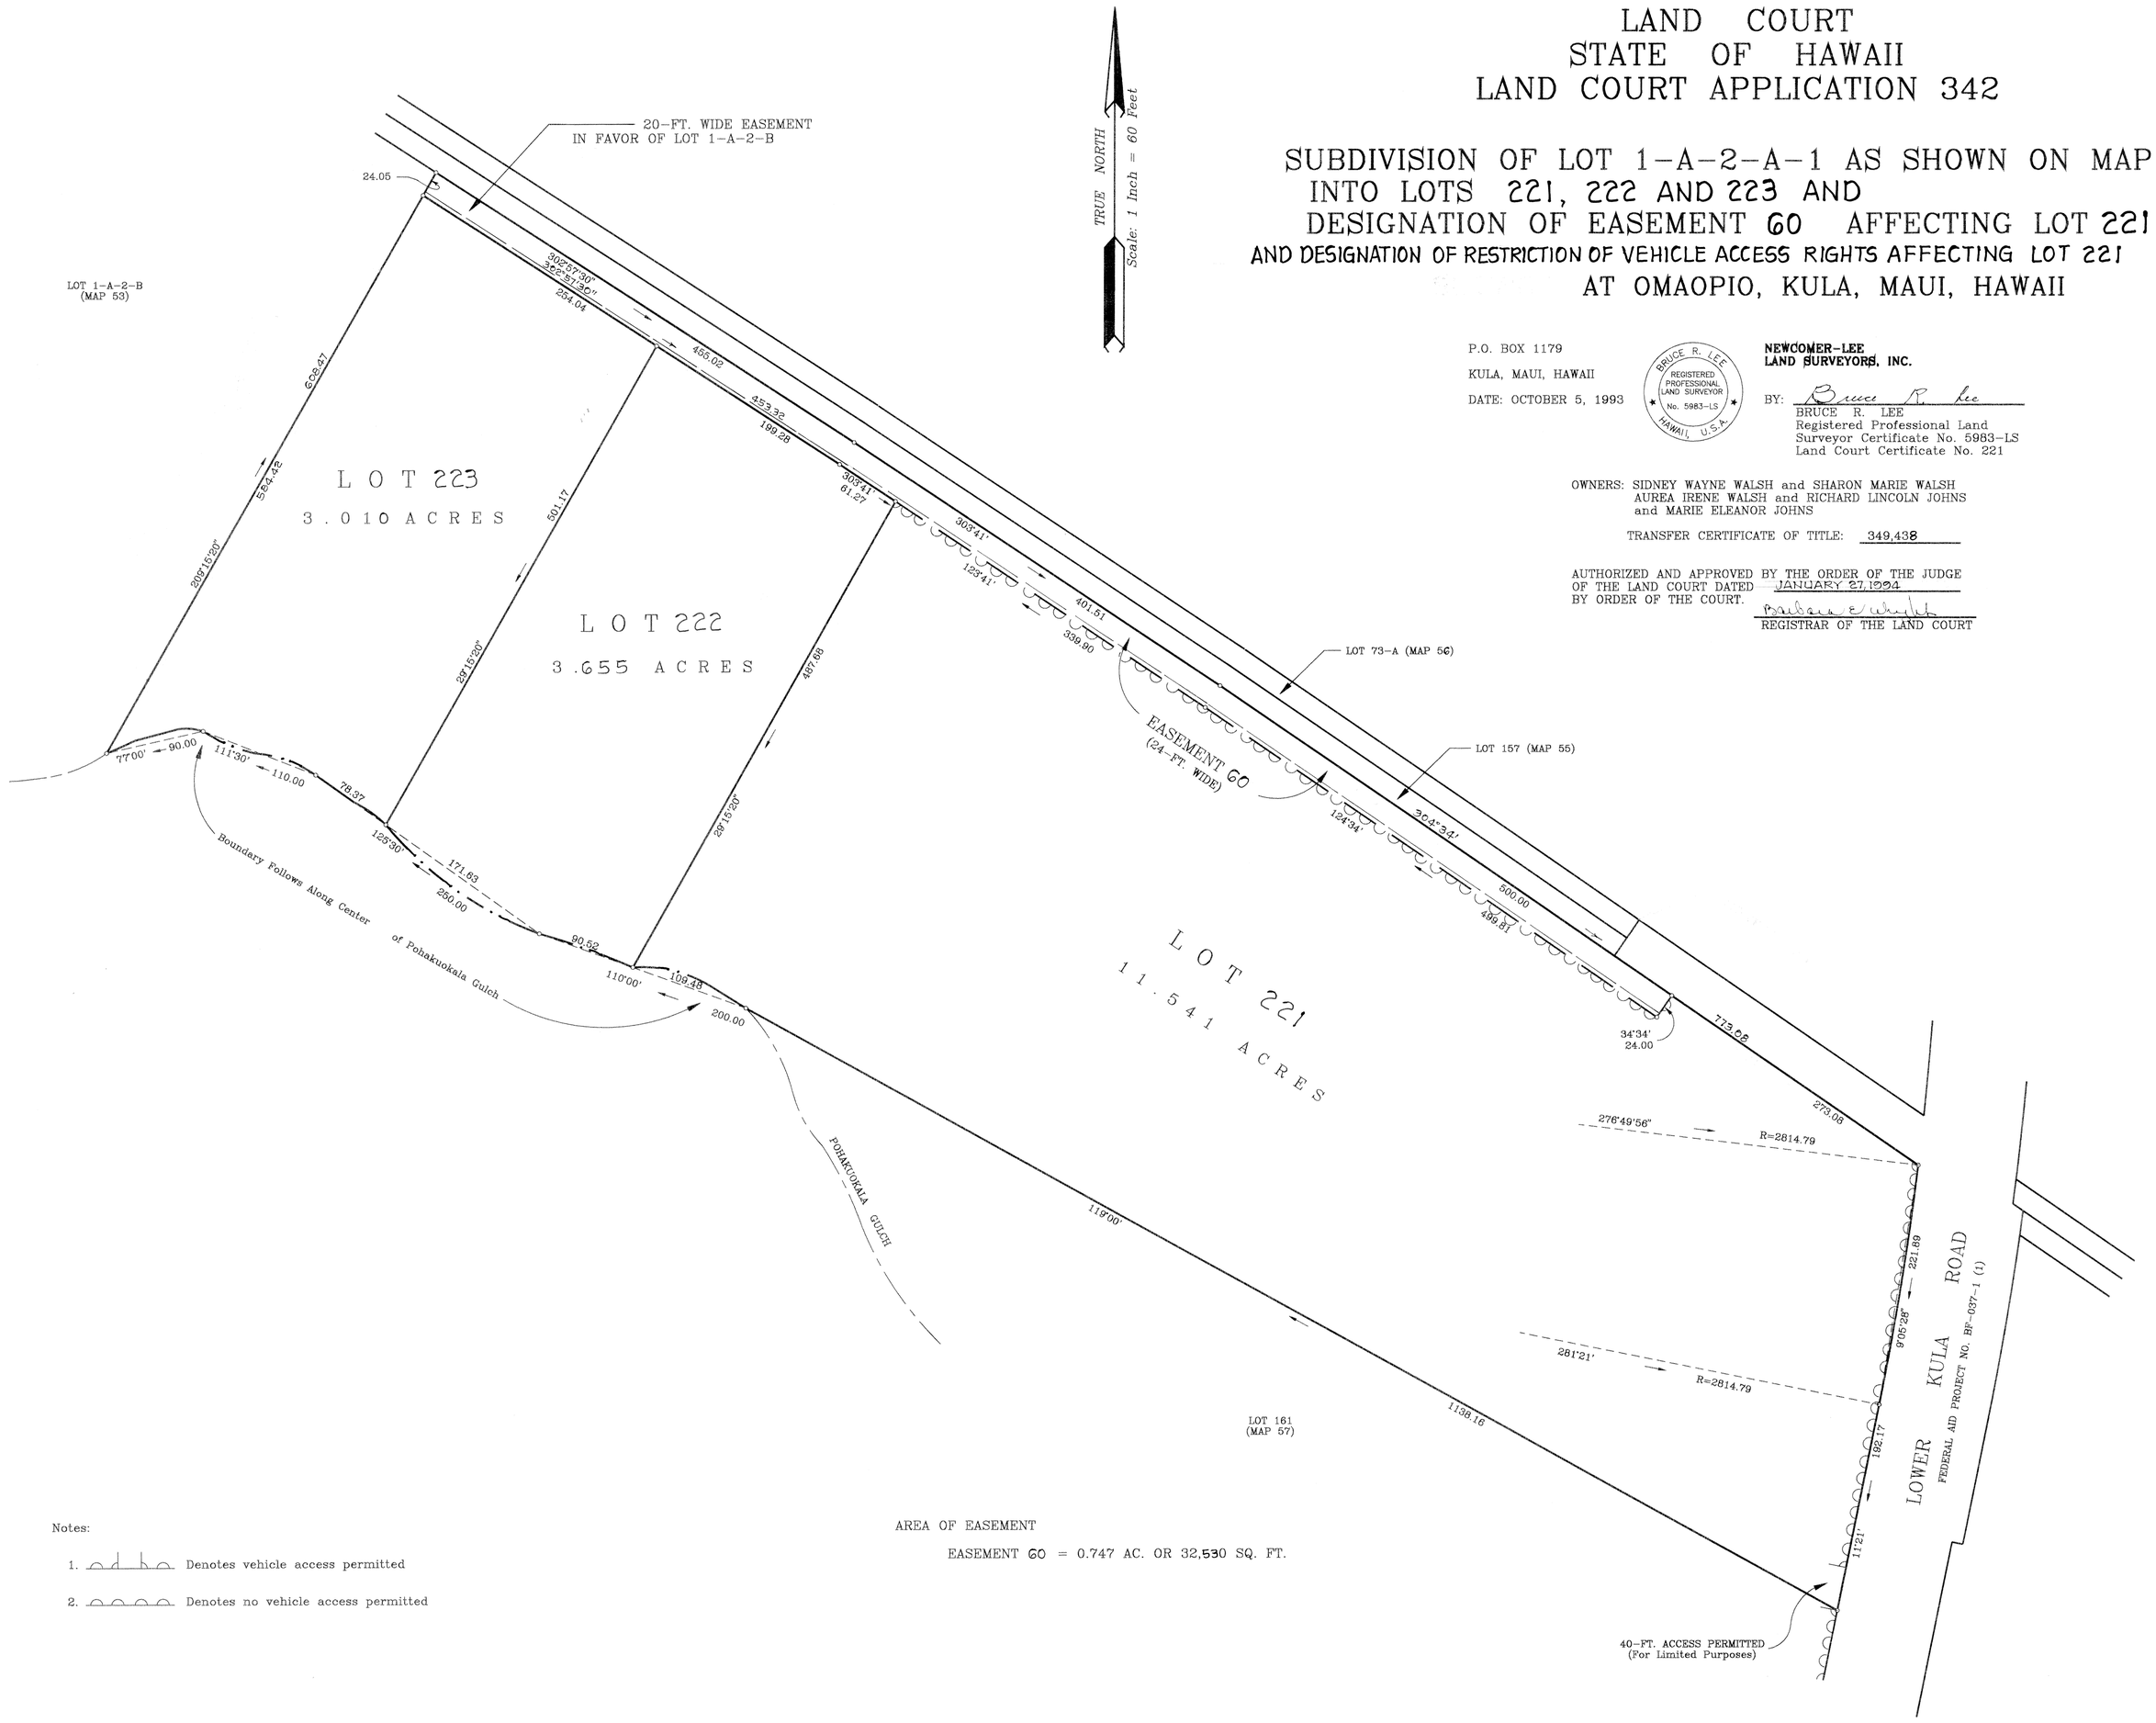

Notes:

1. Denotes vehicle access permitted
2. Denotes no vehicle access permitted

AREA OF EASEMENT

EASEMENT 60 = 0.747 AC. OR 32,530 SQ. FT.

Filed January 3, 1994
Kathleen Weisbarth, Clerk

TAX MAP KEY: (2) 2-3-03: PARCEL 46

30" X 36" = 7.5 SQ. FT.