MAP 116

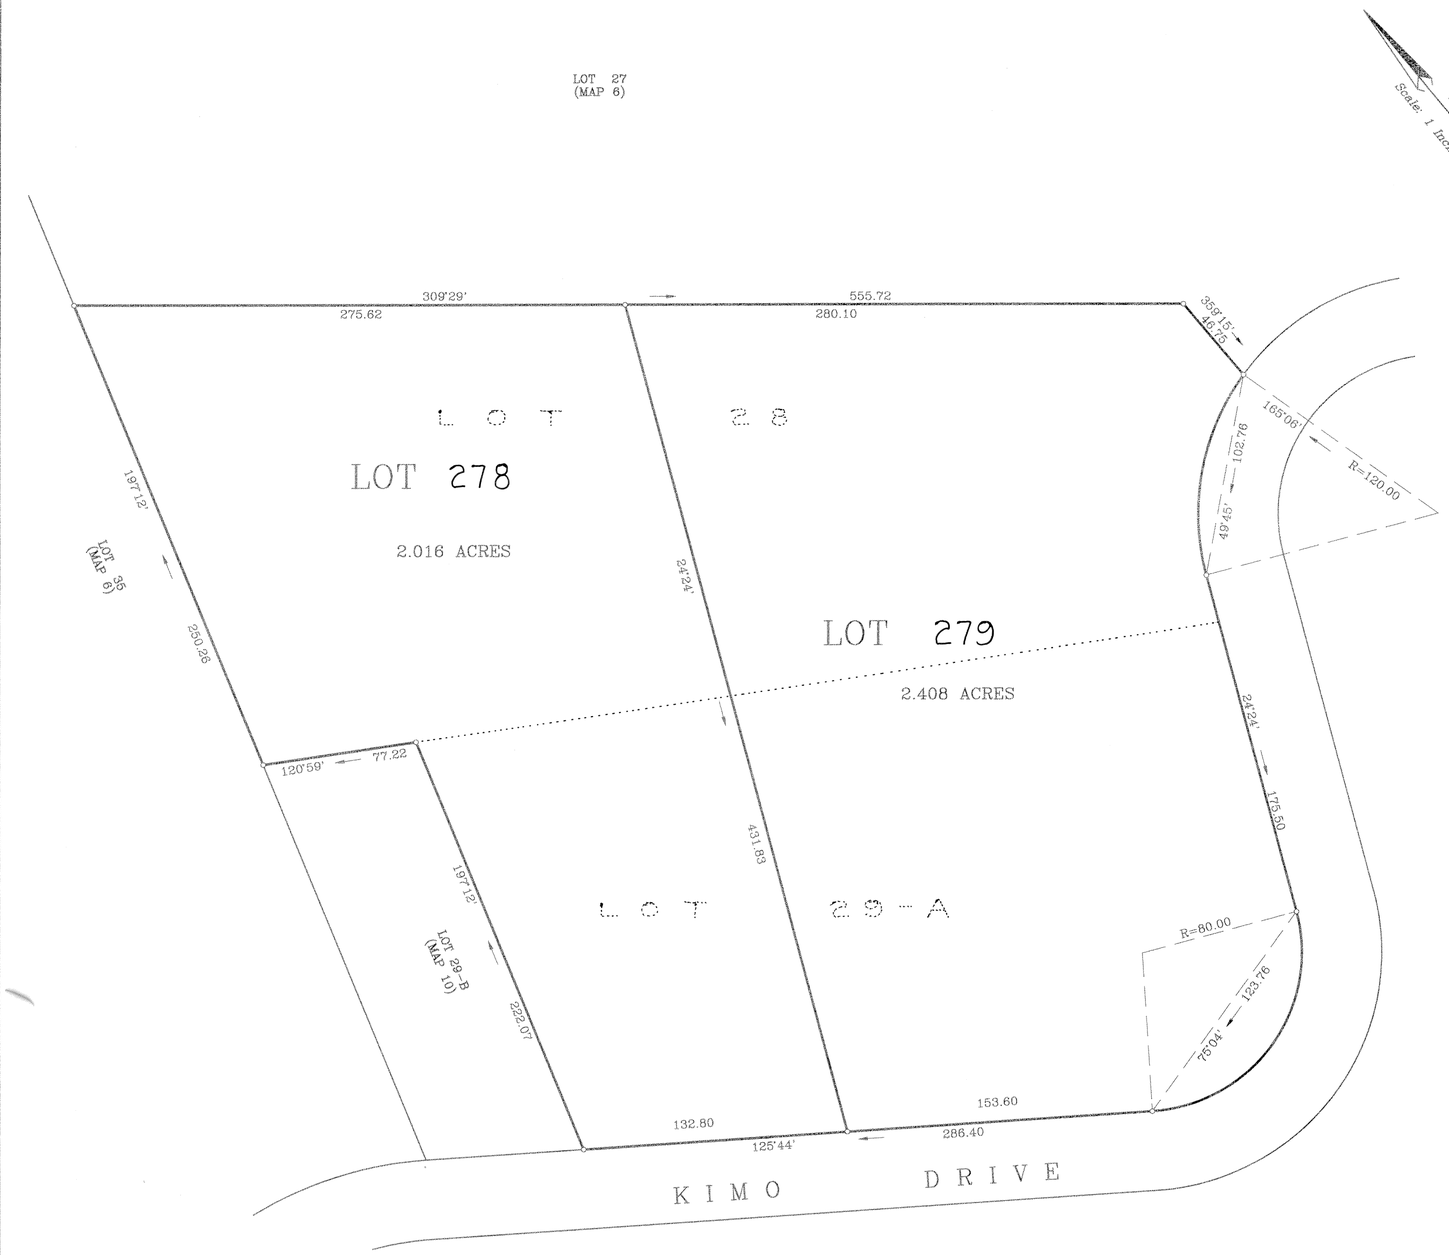

LAND COURT
STATE OF HAWAII
LAND COURT APPLICATION 342

CONSOLIDATION OF LOT 28 AS SHOWN ON MAP 6
AND LOT 29-A AS SHOWN ON MAP 10
AND RESUBDIVISION INTO LOTS 278 AND 279

SITUATED AT OMAOPIO, KULA, MAUI, HAWAII

1498 LOWER MAIN, SUITE D
WAILUKU, MAUI, HAWAII
DATED: November 28, 1994

BRUCE R. LEE
REGISTERED PROFESSIONAL LAND SURVEYOR
No. 5983-LS
HAWAII, U.S.A.

NEWCOMER-LEE
LAND SURVEYORS, INC.
BY: Bruce R. Lee
BRUCE R. LEE
Licensed Professional Land
Surveyor Certificate No. 5983-LS
Land Court Certificate No. 221

OWNER: LOUISE WORLEY SMITH, TRUSTEE

TRANSFER CERTIFICATES OF TITLE: 392,846 (Lot 28)
392,847 (Lot 29-A)

AUTHORIZED AND APPROVED BY THE ORDER OF THE
JUDGE OF LAND COURT DATED FEBRUARY 22, 1995
BY ORDER OF THE COURT. Kathleen Hanawahine
ACTING REGISTRAR OF THE LAND COURT

Filed February 8, 1995
Kathleen Hanawahine, Acting Registrar

TAX MAP KEY: (2) 2-3-15: 11, 30

21" X 32" = 4.7 SQ. FT.