MAP 125

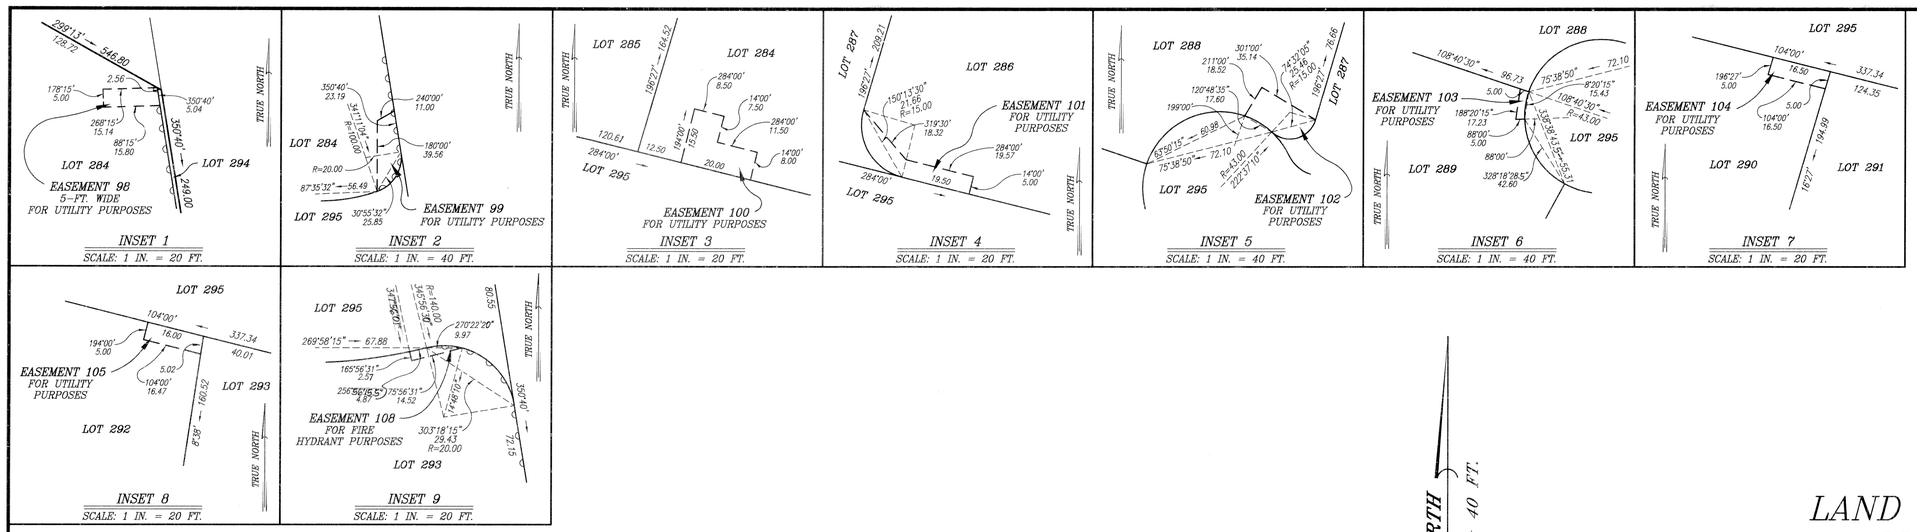

LAND COURT

STATE OF HAWAII
LAND COURT APPLICATION 342
SUBDIVISION OF LOT 15
AS SHOWN ON MAP 6
INTO LOTS 284 TO 295, INCLUSIVE
AND DESIGNATION OF
EASEMENTS 98 TO 108, INCLUSIVE

OMAOPIO, KULA, MAUI, HAWAII

TRUE NORTH
SCALE: 1 IN. = 40 FT.

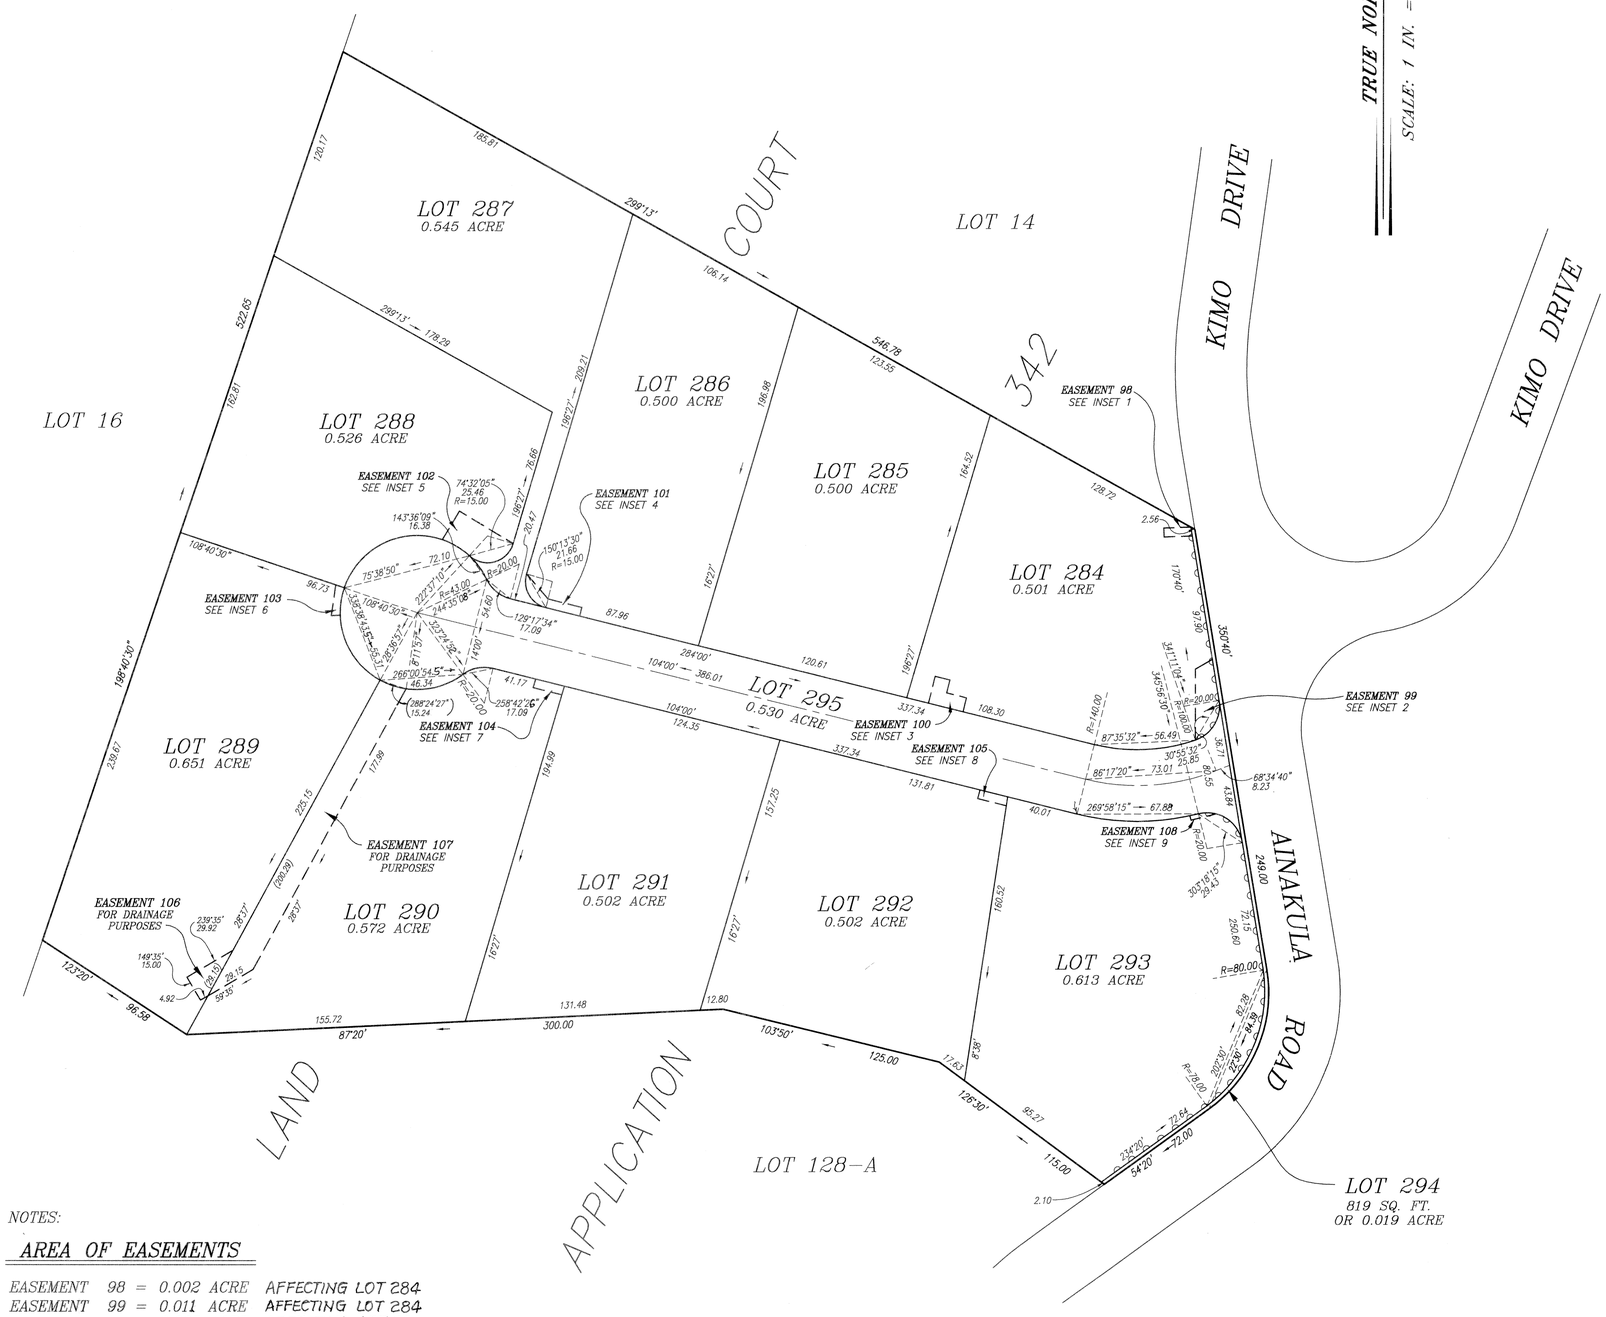

MARCH 12, 1998

THIS WORK WAS DONE BY ME OR UNDER MY DIRECT SUPERVISION.

SHERMAN DUDLEY DEPONTE
LICENSED PROFESSIONAL LAND SURVEYOR
STATE OF HAWAII CERTIFICATE NO. 6960
LAND COURT NO. 239

OWNER: T.D.P.J. CORPORATION
TRANSFER CERTIFICATE OF TITLE: 302,950

NOTES:

AREA OF EASEMENTS

EASEMENT 98	= 0.002 ACRE	AFFECTING	LOT 284
EASEMENT 99	= 0.011 ACRE	AFFECTING	LOT 284
EASEMENT 100	= 0.005 ACRE	AFFECTING	LOT 284
EASEMENT 101	= 0.005 ACRE	AFFECTING	LOT 286
EASEMENT 102	= 0.014 ACRE	AFFECTING	LOT 288
EASEMENT 103	= 0.002 ACRE	AFFECTING	LOT 289
EASEMENT 104	= 0.002 ACRE	AFFECTING	LOT 290
EASEMENT 105	= 0.002 ACRE	AFFECTING	LOT 292
EASEMENT 106	= 0.006 ACRE	AFFECTING	LOT 289
EASEMENT 107	= 0.065 ACRE	AFFECTING	LOT 290
EASEMENT 108	= 0.001 ACRE	AFFECTING	LOT 293

DENOTES NO VEHICULAR ACCESS PERMITTED.

AUTHORIZED AND APPROVED BY ORDER OF THE JUDGE OF THE LAND COURT DATED: NOVEMBER 10, 1998
BY ORDER OF THE COURT

acting REGISTRAR OF THE LAND COURT

filed September 7, 1998
clerk

Tax Map Key: 2-3-14:05

30" X 36" = 7.5 SQ. FT.