MAP 2

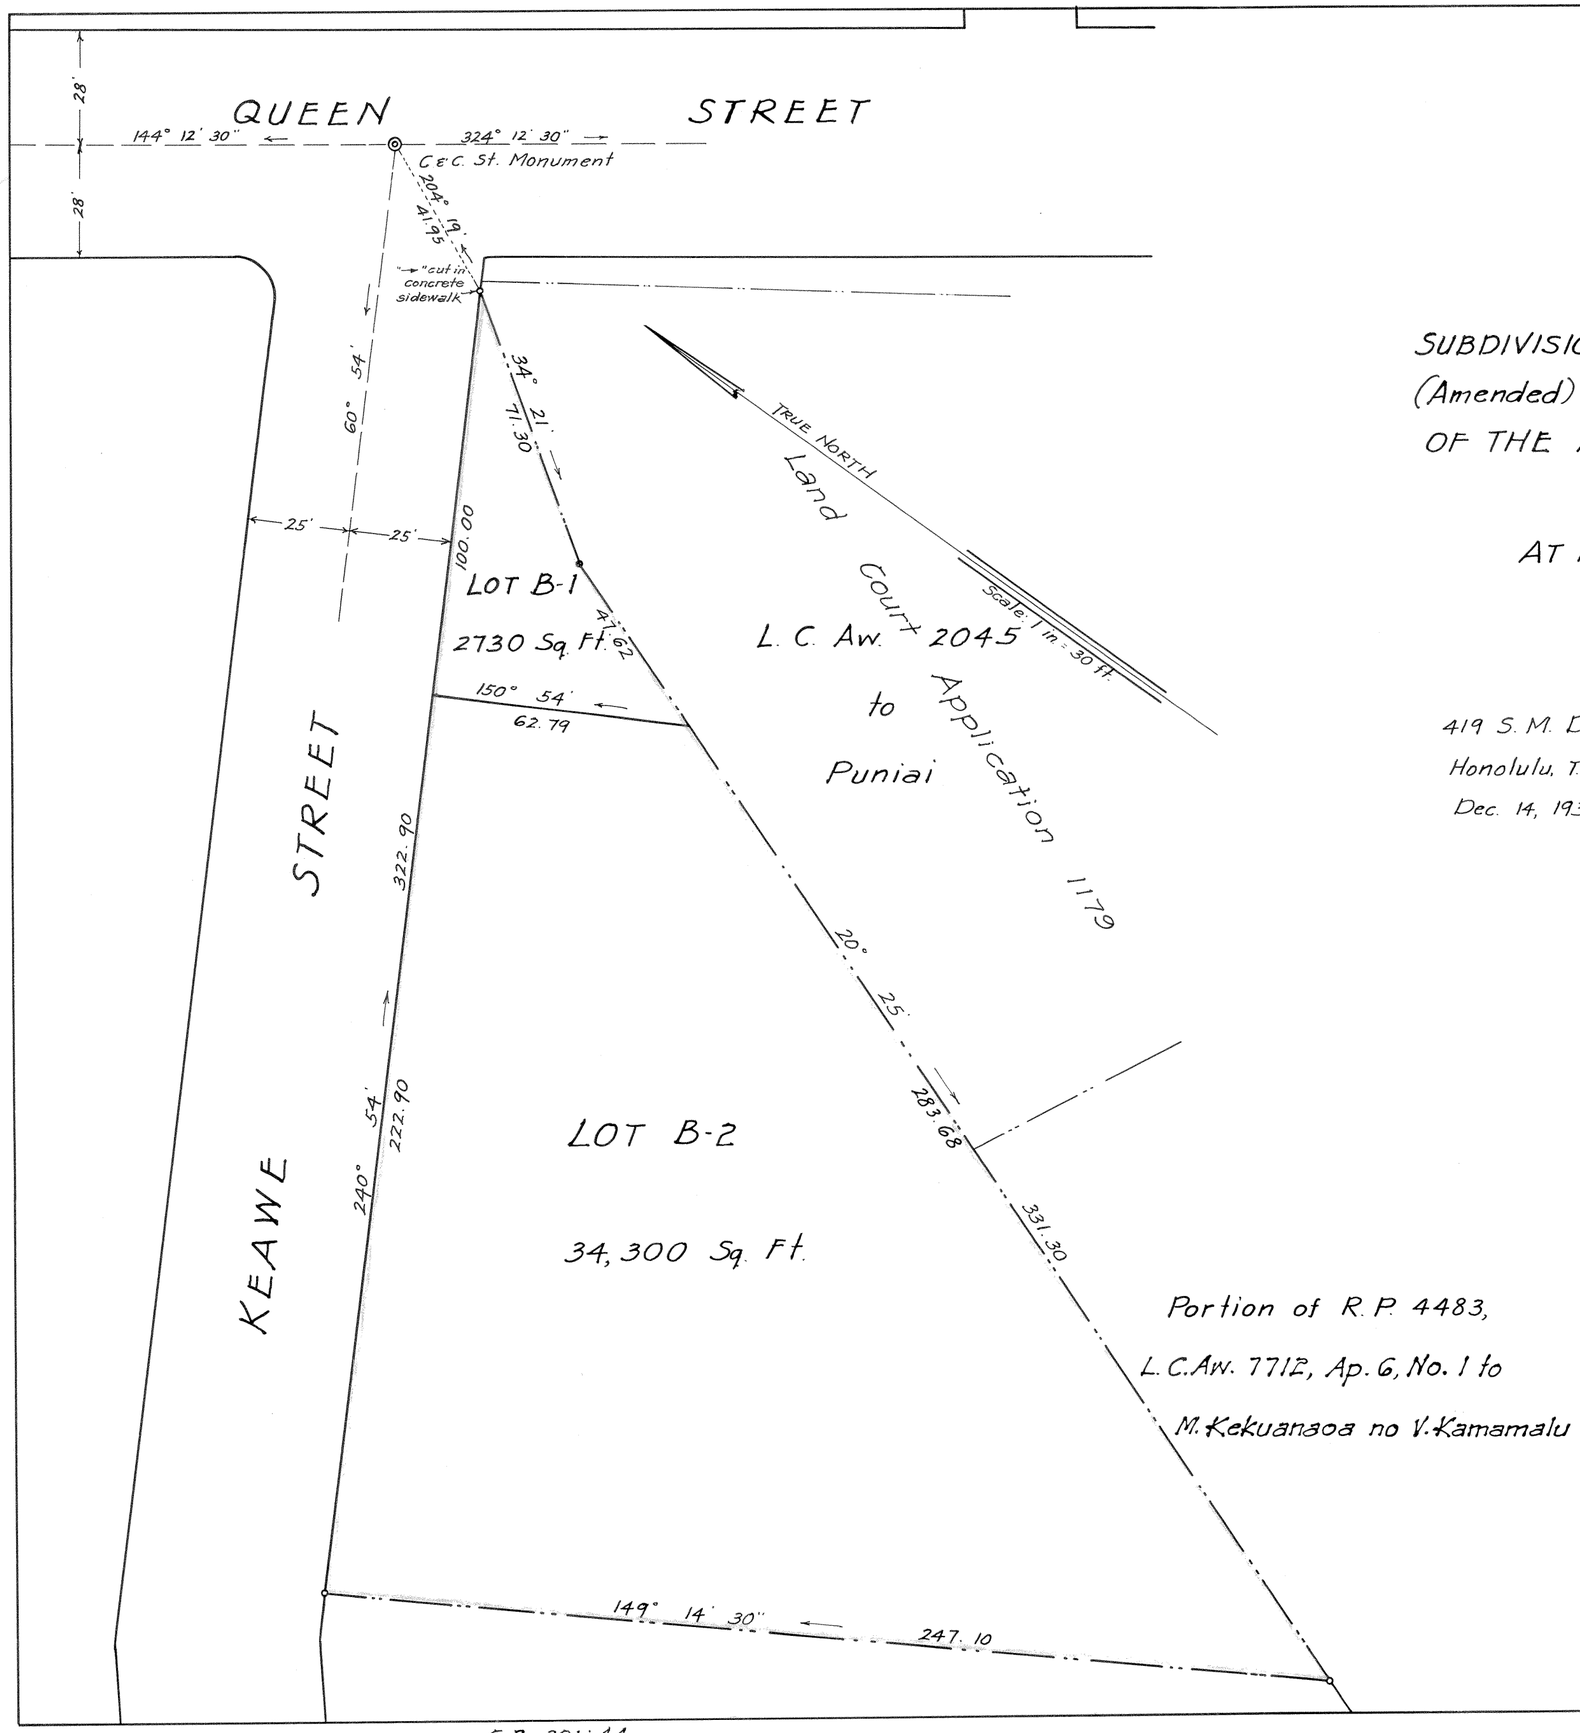

LAND COURT
TERRITORY OF HAWAII

SUBDIVISION OF LOT B OF LAND COURT APPLICATION 345 (Amended) AS SHOWN ON MAP 1 FILED IN THE OFFICE OF THE ASSISTANT REGISTRAR OF THE LAND COURT INTO LOTS B-1 AND B-2.

AT HONUAKAHA, HONOLULU, OAHU, T. H.

Scale: 1 in. = 30 ft.

419 S. M. Damon Bldg.
Honolulu, T. H.
Dec. 14, 1937.

Stanley Wright
Surveyor and Maker of Plan,
Registered Certificate No. 8
Associated with WRIGHT, HARVEY and WRIGHT.

OWNER: Alfred Lowrery Castle, William Warren Chamberlain, Levi Tenney Peck, Addison Erwin Kirk and Harold Kainalu Long Castle, Trustees of the Kaauila Land Trust
By Robertson, Castle & Anthony
By Robert Anthony
Their Attorneys

Owner's Certificate of Title 2033

I hereby certify that the map hereon being a subdivision of Land Court Application 345, as herein entitled, has been examined and checked as to form and mathematical correctness and that it has been approved by Order of the Judge of the Land Court dated February 2, 1938.

Honolulu, T.H.
Feb. 2, 1938.

L. S. Whitehouse
Surveyor, Territory of Hawaii.

Filed Jan. 20, 1938
Abraham K. Akau
Assistant Registrar

Tax Map Key 2-1-51

C.B. 321:44

15" x 21" = 2.2 Sq. Ft.