MAP 5

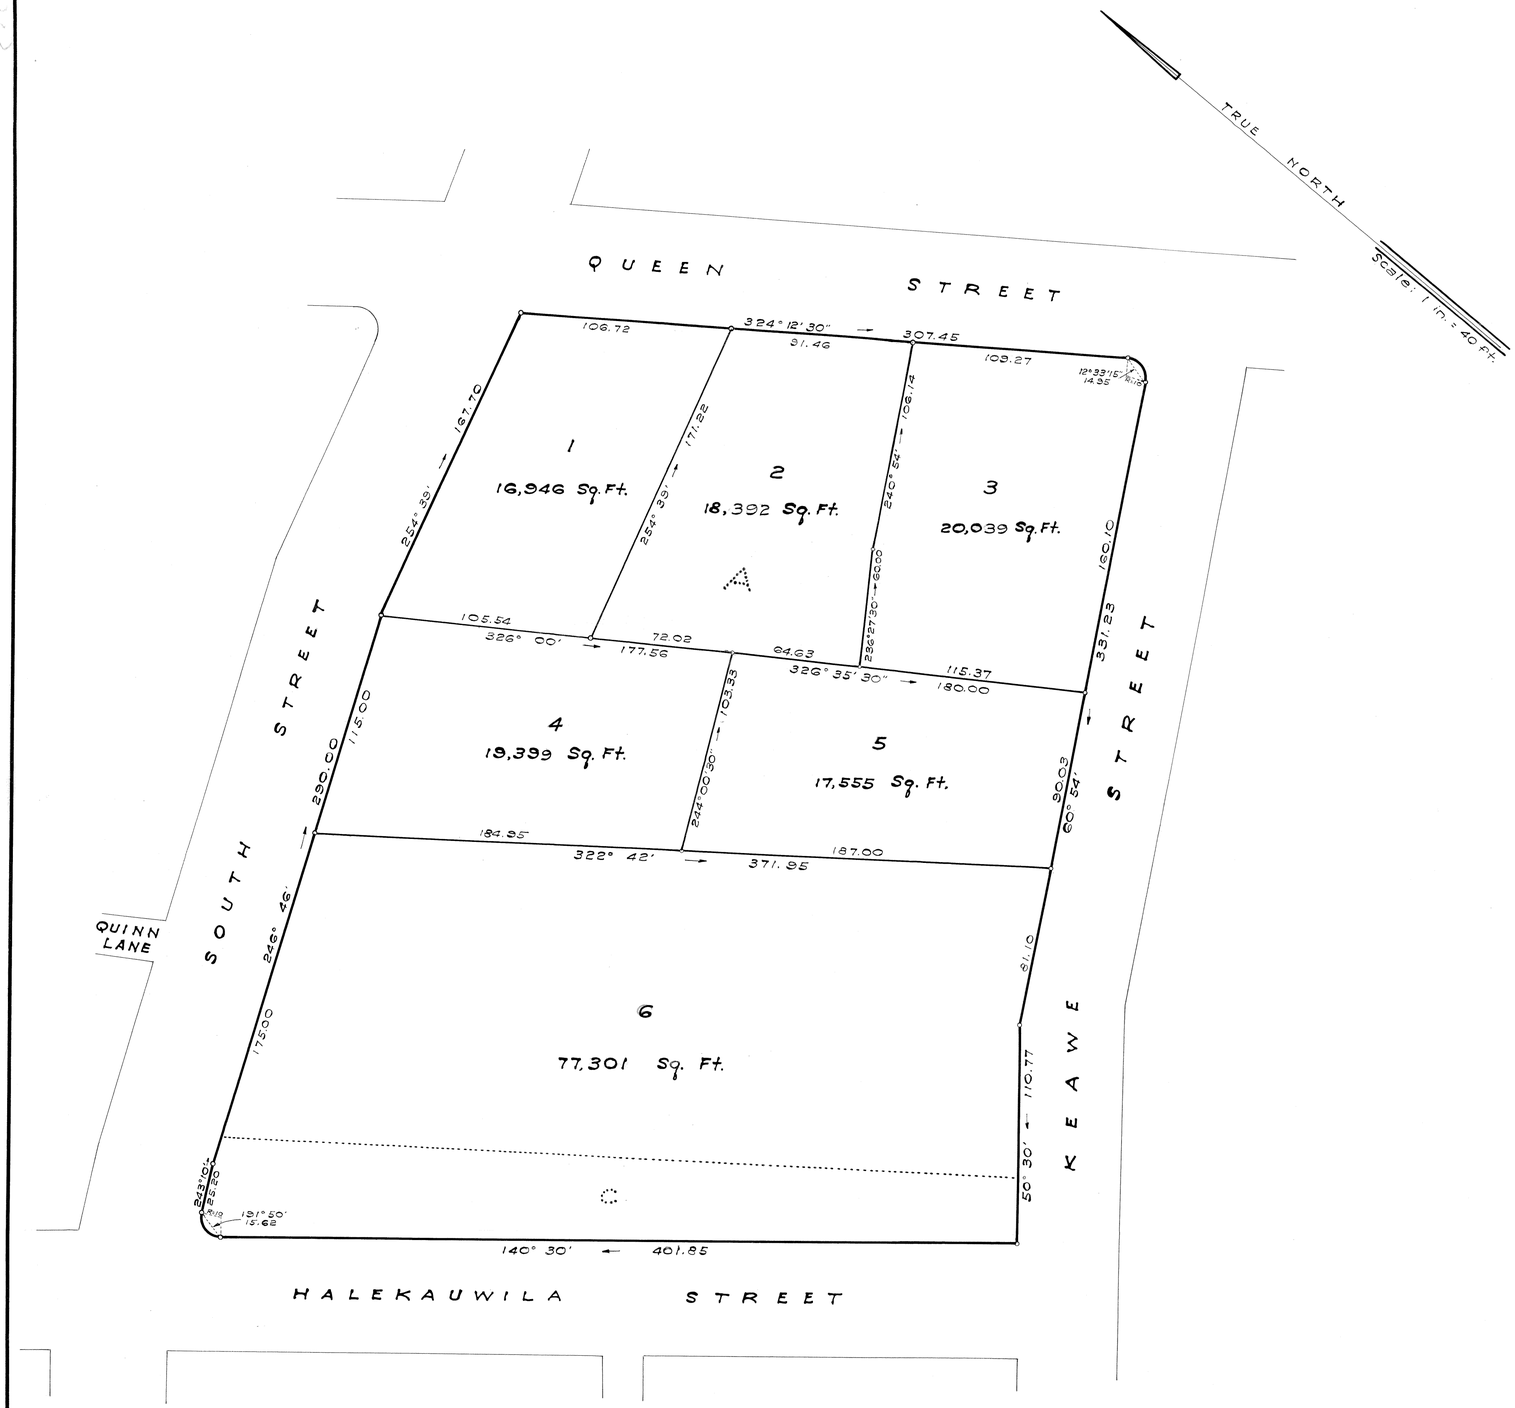

LAND COURT

TERRITORY OF HAWAII

LAND COURT APPLICATION 345

CONSOLIDATION OF LOTS A AND C
AS SHOWN ON MAP 1 AND
RESUBDIVISION OF SAID CONSOLIDATION
INTO LOTS 1 TO 6

AT HONUAKAHA AND KAAKAUKUKUI, HONOLULU, OAHU, T.H.

April 27, 1951
338 Dillingham Bldg.
Honolulu, T.H.

JAMES B. MANN
REGISTERED LAND SURVEYOR No. 75
HAWAII, U.S.A.

James B. Mann
Registered Professional Surveyor
Certificate Number 75
Land Court Surveyor
Certificate Number 1

OWNER: HONOLULU RAPID TRANSIT COMPANY, LIMITED.

OWNER'S CERTIFICATE OF TITLE: 2,034

AUTHORIZED AND APPROVED BY ORDER OF THE JUDGE
OF THE LAND COURT DATED MAY 17, 1951
BY ORDER OF THE COURT
P. D. Nunlhalland
REGISTRAR OF THE LAND COURT

Filed May 14, 1951
Abraham W. Akana
Assistant Registrar

Tax Map Key: 2-1-31:1
F.B. 153:18
C.B. 123:2

21" x 32" = 4.67 Sq. Ft.