L.C. App. 345 Map 6

MAP 6

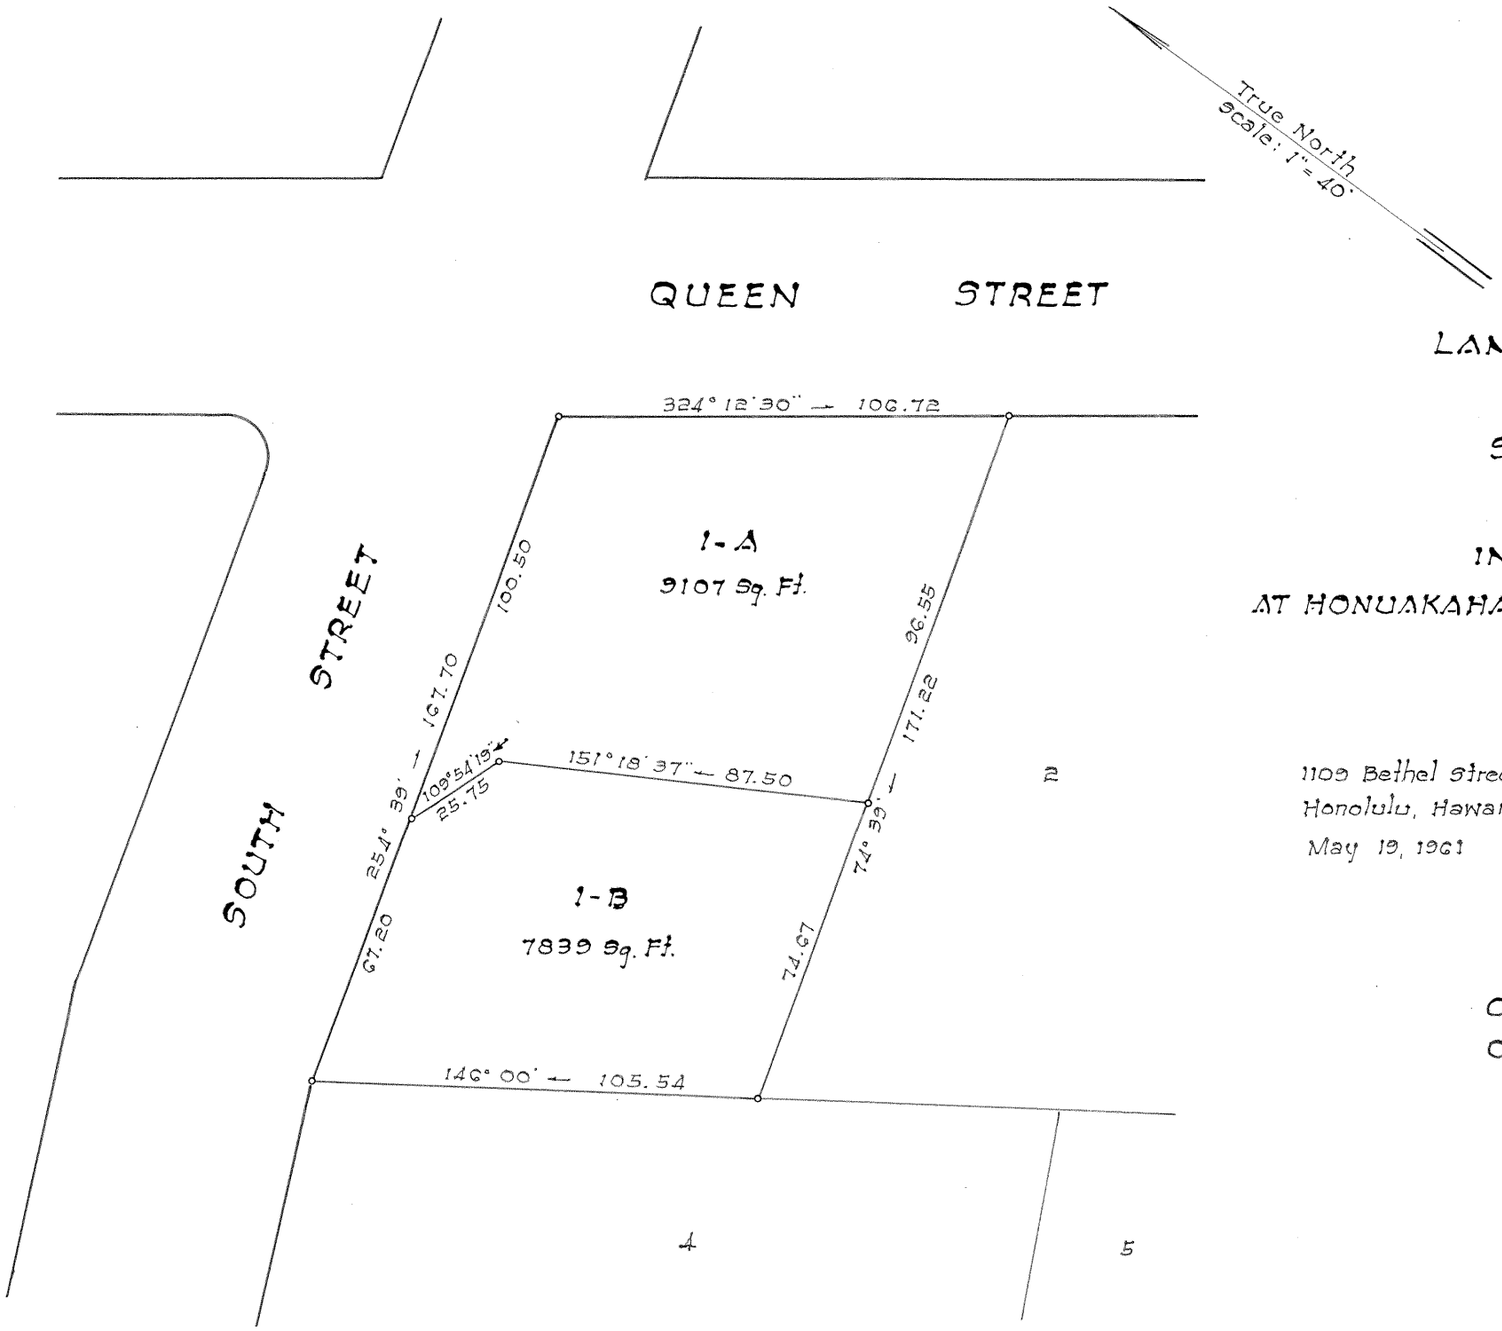

LAND COURT

STATE OF HAWAII

LAND COURT APPLICATION 345

SUBDIVISION OF LOT 1

AS SHOWN ON MAP 5

INTO LOTS 1-A AND 1-B

AT HONUAKAHA AND KAAKAUKUKUI, HONOLULU, OAHU, HAWAII.

1109 Bethel Street
Honolulu, Hawaii
May 19, 1961

ERNEST K. H. PARK
REGISTERED LAND SURVEYOR
No. 503-S
HAWAII, U.S.A.

ERNEST PARK & ASSOCIATES
Engineering & Surveying

BY: Ernest K. H. Park
Surveyor and Maker of Plan
Registered Certificate No. 503-S

OWNER: Honolulu, Limited

OWNER'S CERTIFICATE OF TITLE: 59,463

AUTHORIZED AND APPROVED BY ORDER OF THE
JUDGE OF THE LAND COURT DATED MARCH 30, 1962
BY ORDER OF THE COURT

REGISTRAR OF THE LAND COURT

Filed Mar. 1, 1962 Paul Cozloff clerk

Tax Map Key: 2-1-31

10" x 15" = 1.2 ¢

L.C. App. 345 Map 6