MAP 12

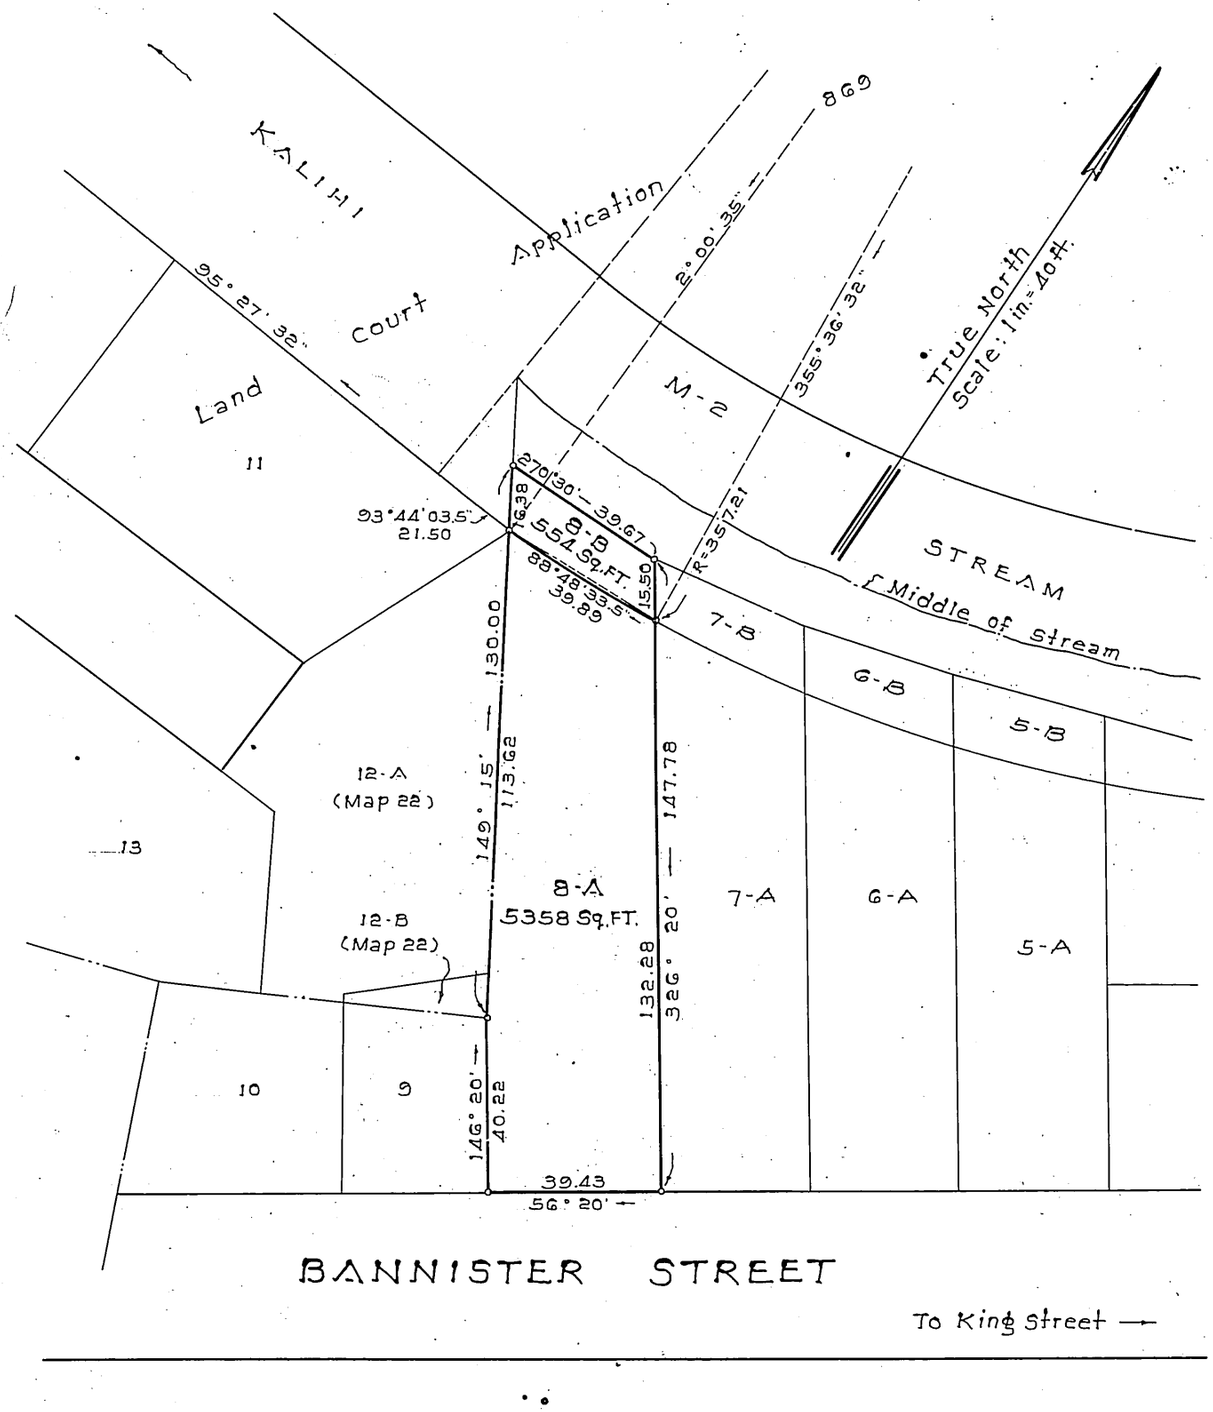

LAND COURT

STATE OF HAWAII
"THOMAS TRACT"
LAND COURT APPLICATION 455

SUBDIVISION OF LOT 8
AS SHOWN ON MAP 2
INTO LOTS 8-A AND 8-B

AT NIAU AND KALUAOPALENA, KALIHI, HONOLULU, OAHU, HAWAII

Honolulu, Hawaii
October 13, 1960

D. KEALALIO
REGISTERED LAND SURVEYOR
No. 4
HAWAII, U.S.A.

DEPARTMENT OF PUBLIC WORKS
CITY AND COUNTY OF HONOLULU
DIVISION OF LAND SURVEY AND ACQUISITION

By: D. Kealalio
Registered Professional Surveyor
Certificate Number 4-S

OWNERS: Ralph Tadashi Yamaki and Tsuyako Yamaki

OWNERS' CERTIFICATE OF TITLE: 69,198

AUTHORIZED AND APPROVED BY ORDER OF THE JUDGE
OF THE LAND COURT DATED: August 15, 1961
BY ORDER OF THE COURT

REGISTRAR OF THE LAND COURT

Filed August 10, 1961
Rudolph K. Espinda
Assistant Registrar

TAX MAP KEY: 1-2-11-49

PARCEL G
Kalihi Stream Flood Control-Unit II
7-10-6-57

10" x 15" = 1.0 Sq. FT.