MAP 12

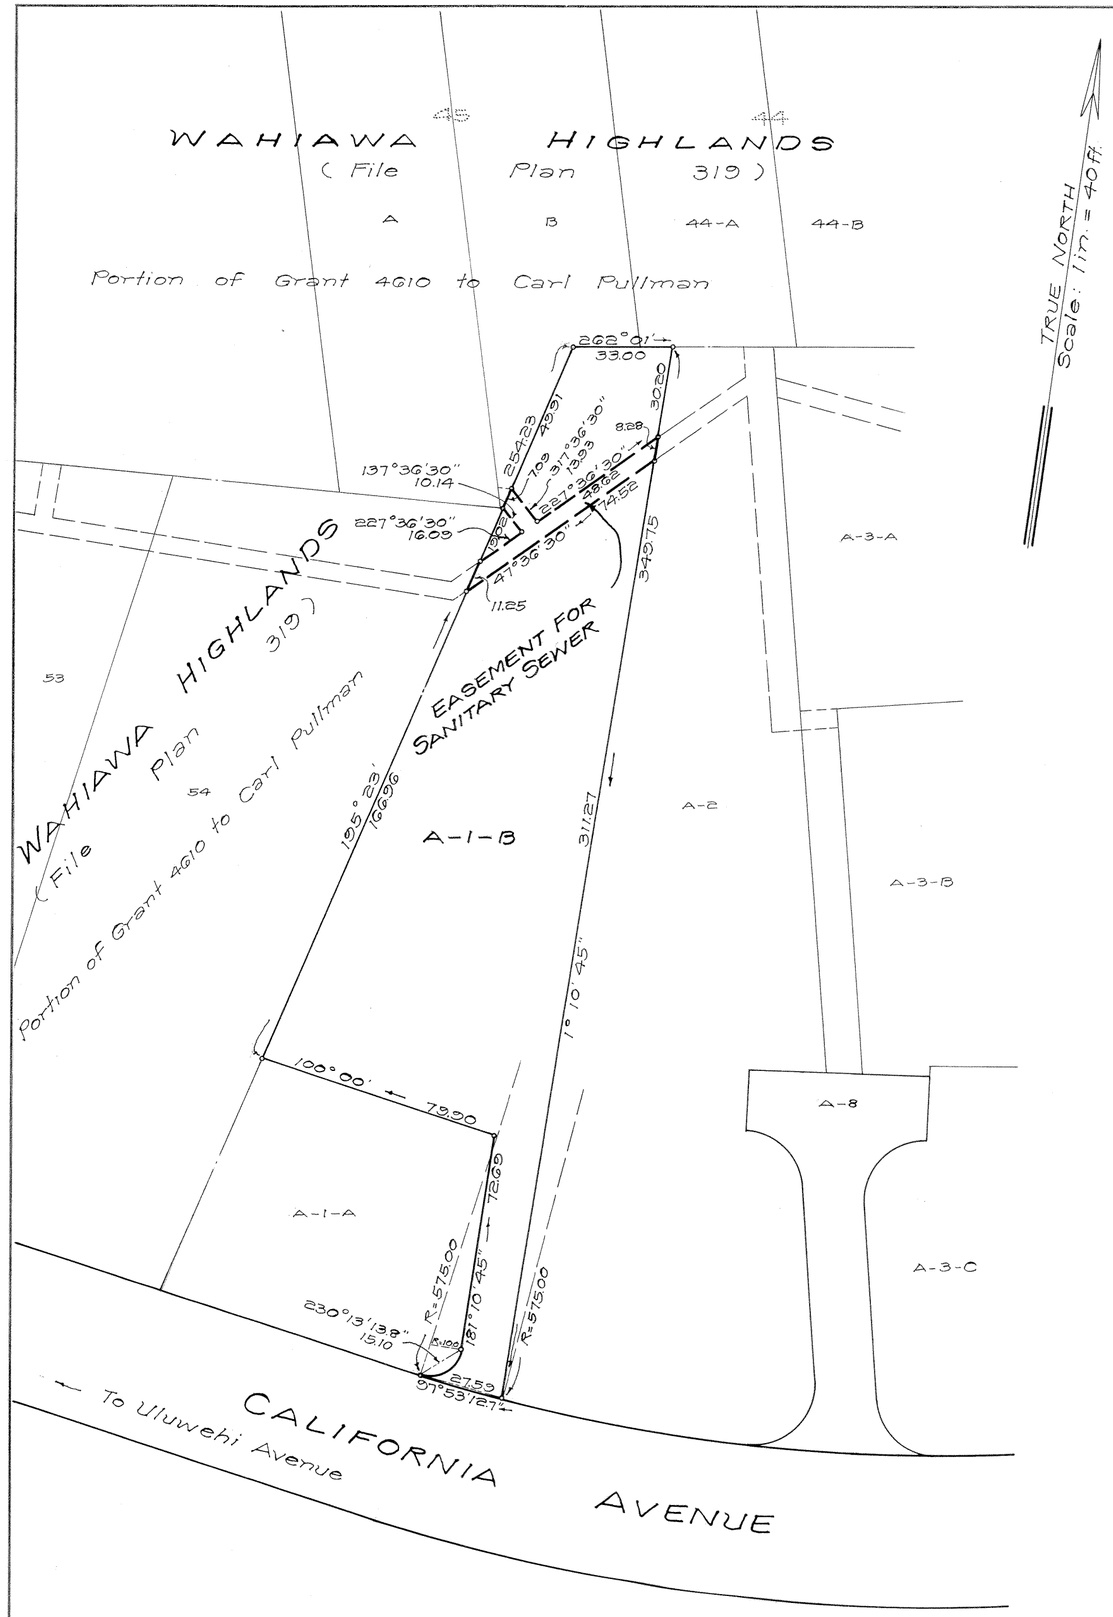

LAND COURT
STATE OF HAWAII

LAND COURT APPLICATION 466

DELINEATION OF EASEMENT
FOR SANITARY SEWER OVER AND ACROSS LOT A-1-B
AS SHOWN ON MAP 6

AT WAHIAWA, OAHU, HAWAII

Honolulu, Hawaii
December 27, 1963

TAKEO MORISATO
REGISTERED PROFESSIONAL SURVEYOR
No. 611
HAWAII, U.S.A.

DEPARTMENT OF PUBLIC WORKS
CITY AND COUNTY OF HONOLULU
DIVISION OF LAND SURVEY AND ACQUISITION

By: Takeo Morisato
Registered Professional Surveyor
Certificate Number 611-S

OWNERS: Ronald Kazumi Agena and Kami Agena

OWNERS' CERTIFICATE OF TITLE: 85,371

AUTHORIZED AND APPROVED BY ORDER OF THE JUDGE
OF THE LAND COURT DATED: AUGUST 6, 1964
BY ORDER OF THE COURT

REGISTRAR OF THE LAND COURT

NOTE: AREA OF EASEMENT = 508 Sq. Ft.

Filed July 29, 1964 Paul Coxloff m

TAX MAP KEY: 7-5-03

Parcel 9, I.D. No. 177
Wahiawa Sewers, Section 3
(15-8-1-2)

15" X 21" = 2.2 SQ. FT.