471

MAP 17

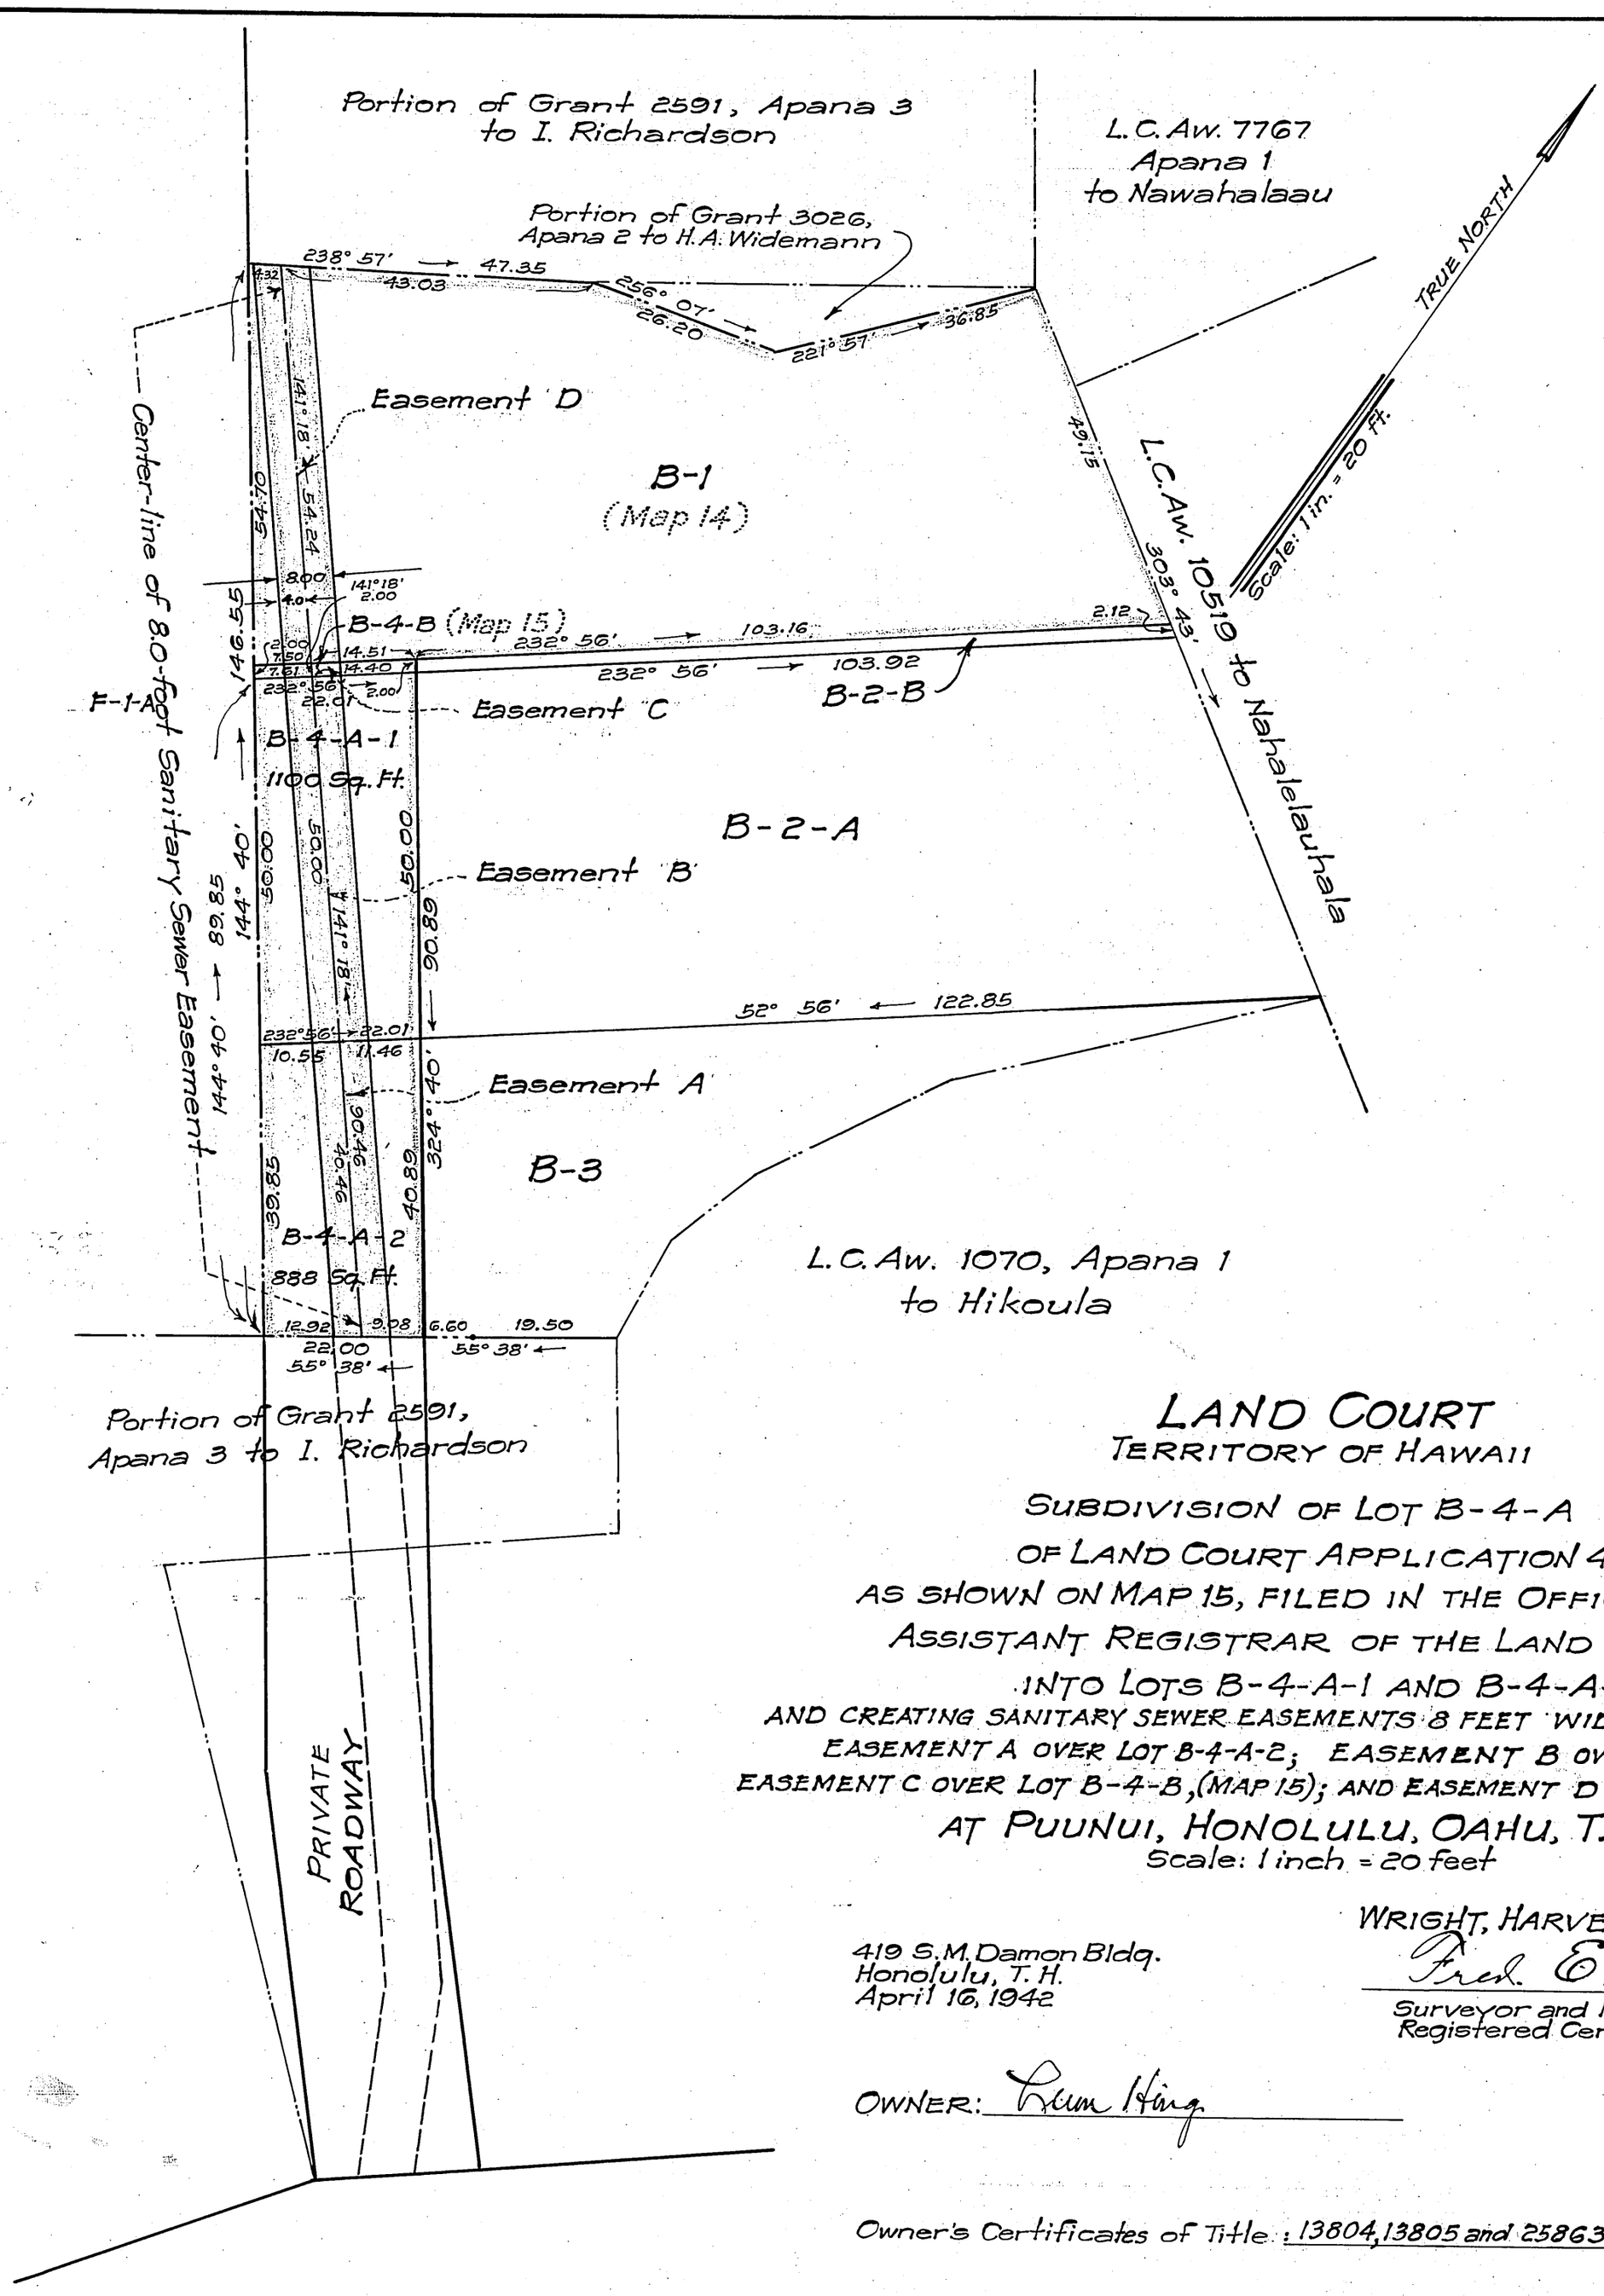

LAND COURT
TERRITORY OF HAWAII

SUBDIVISION OF LOT B-4-A
OF LAND COURT APPLICATION 471
AS SHOWN ON MAP 15, FILED IN THE OFFICE OF THE
ASSISTANT REGISTRAR OF THE LAND COURT
INTO LOTS B-4-A-1 AND B-4-A-2
AND CREATING SANITARY SEWER EASEMENTS 8 FEET WIDE DESIGNATED AS
EASEMENT A OVER LOT B-4-A-2; EASEMENT B OVER LOT B-4-A-1;
EASEMENT C OVER LOT B-4-B, (MAP 15); AND EASEMENT D OVER LOT B-1, (MAP 14).
AT PUUNUI, HONOLULU, OAHU, T. H.
Scale: 1 inch = 20 feet

419 S.M. Damon Bldg.
Honolulu, T. H.
April 16, 1942

WRIGHT, HARVEY AND WRIGHT,
Fred. E. Harvey
Surveyor and Maker of Plan
Registered Certificate 19-ES

OWNER: Lum Hing

Owner's Certificates of Title: 13804, 13805 and 25863

FRED E. HARVEY
REGISTERED LAND SURVEYOR
No. 79
HAWAII, U.S.A.

I hereby certify that the map hereon being a subdivision of Lot B-4-A of Land Court Application 471, and creating Sanitary Sewer Easements A, B, C and D, as herein entitled, has been examined and checked as to form and mathematical correctness and that it has been approved by Order of the Judge of the Land Court dated May 13, 1942.

Honolulu, T. H.
May 13, 1942

L. M. Whitehouse
Surveyor, Territory of Hawaii.

By: Robert D. King
Principal Cadastral Engineer

NOTES:
Area of Easement A = 324 Sq. Ft.
Area of Easement B = 400 Sq. Ft.
Area of Easement C = 16 Sq. Ft.
Area of Easement D = 434 Sq. Ft.
For rights of way, if any, see certificate of title.
Also, see petition for subdivision.

Filed May 9, 1942
Abraham K. Akana
Assistant Registrar

Tax Map Key: 1-8-18

15" X 21" = 2.2 sq. ft.