656

MAP 203

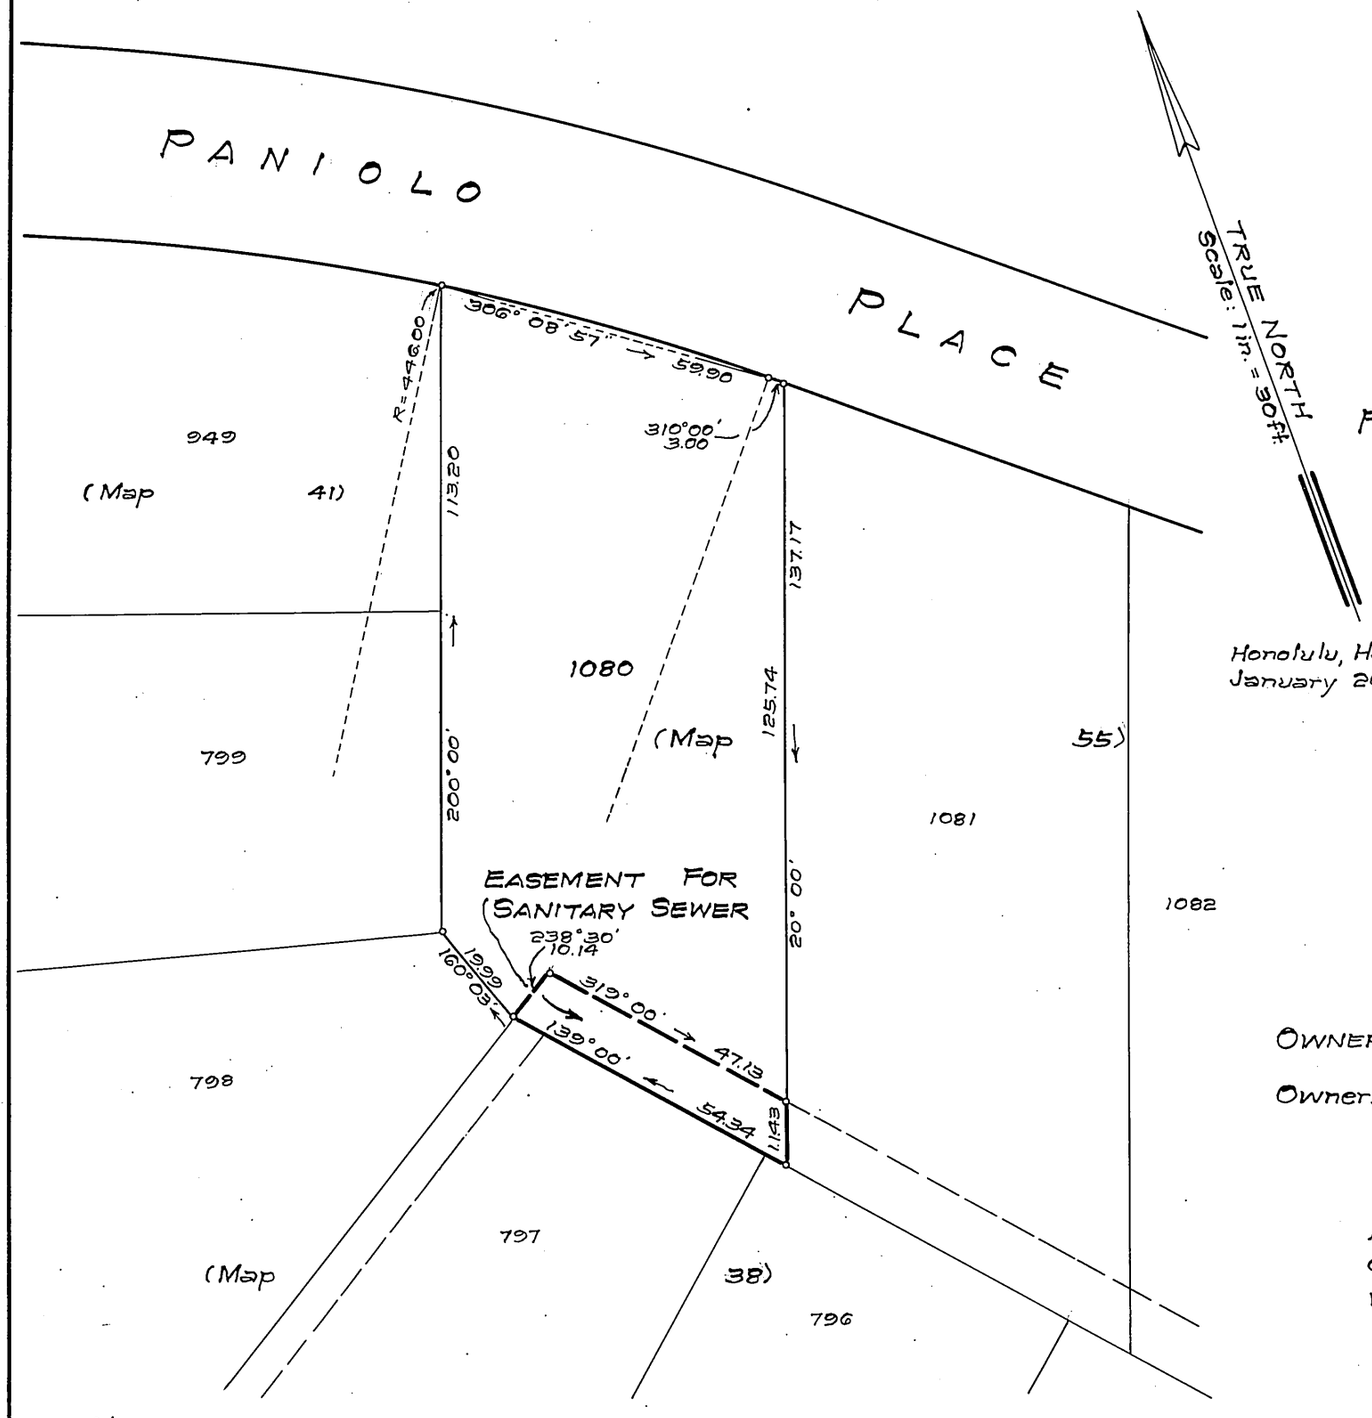

LAND COURT
STATE OF HAWAII

LAND COURT APPLICATION 656

DELINEATION OF EASEMENT FOR SANITARY SEWER AFFECTING LOT 1080 AS SHOWN ON MAP 55 AT WAILUPE, HONOLULU, OAHU, HAWAII

Honolulu, Hawaii
January 20, 1960

TAKEO MORISATO
REGISTERED PROFESSIONAL SURVEYOR
No. 611
HAWAII, U.S.A.

DEPARTMENT OF PUBLIC WORKS
CITY AND COUNTY OF HONOLULU
DIVISION OF LAND SURVEY AND ACQUISITION

By: Takeo Morisato
Registered Professional Surveyor
Certificate Number 611-S

OWNERS: Yuk Kon Mau and Wei Hui Mau

Owners' Certificate of Title: 54,535

AUTHORIZED AND APPROVED BY ORDER OF THE JUDGE OF THE LAND COURT DATED MAY 6, 1960.
BY ORDER OF THE COURT

Asst. Abraham W. Akeno
REGISTRAR OF THE LAND COURT

NOTE:
AREA OF EASEMENT = 507 Sq. Ft.

Filed Apr. 28, 1960 Paul Cosloff clerk

TAX MAP KEY: 3-6-18-5

Parcel 26
Aina Haina Trunk Sewers

10" x 15" = 1 Sq. Ft.