750

MAP 116

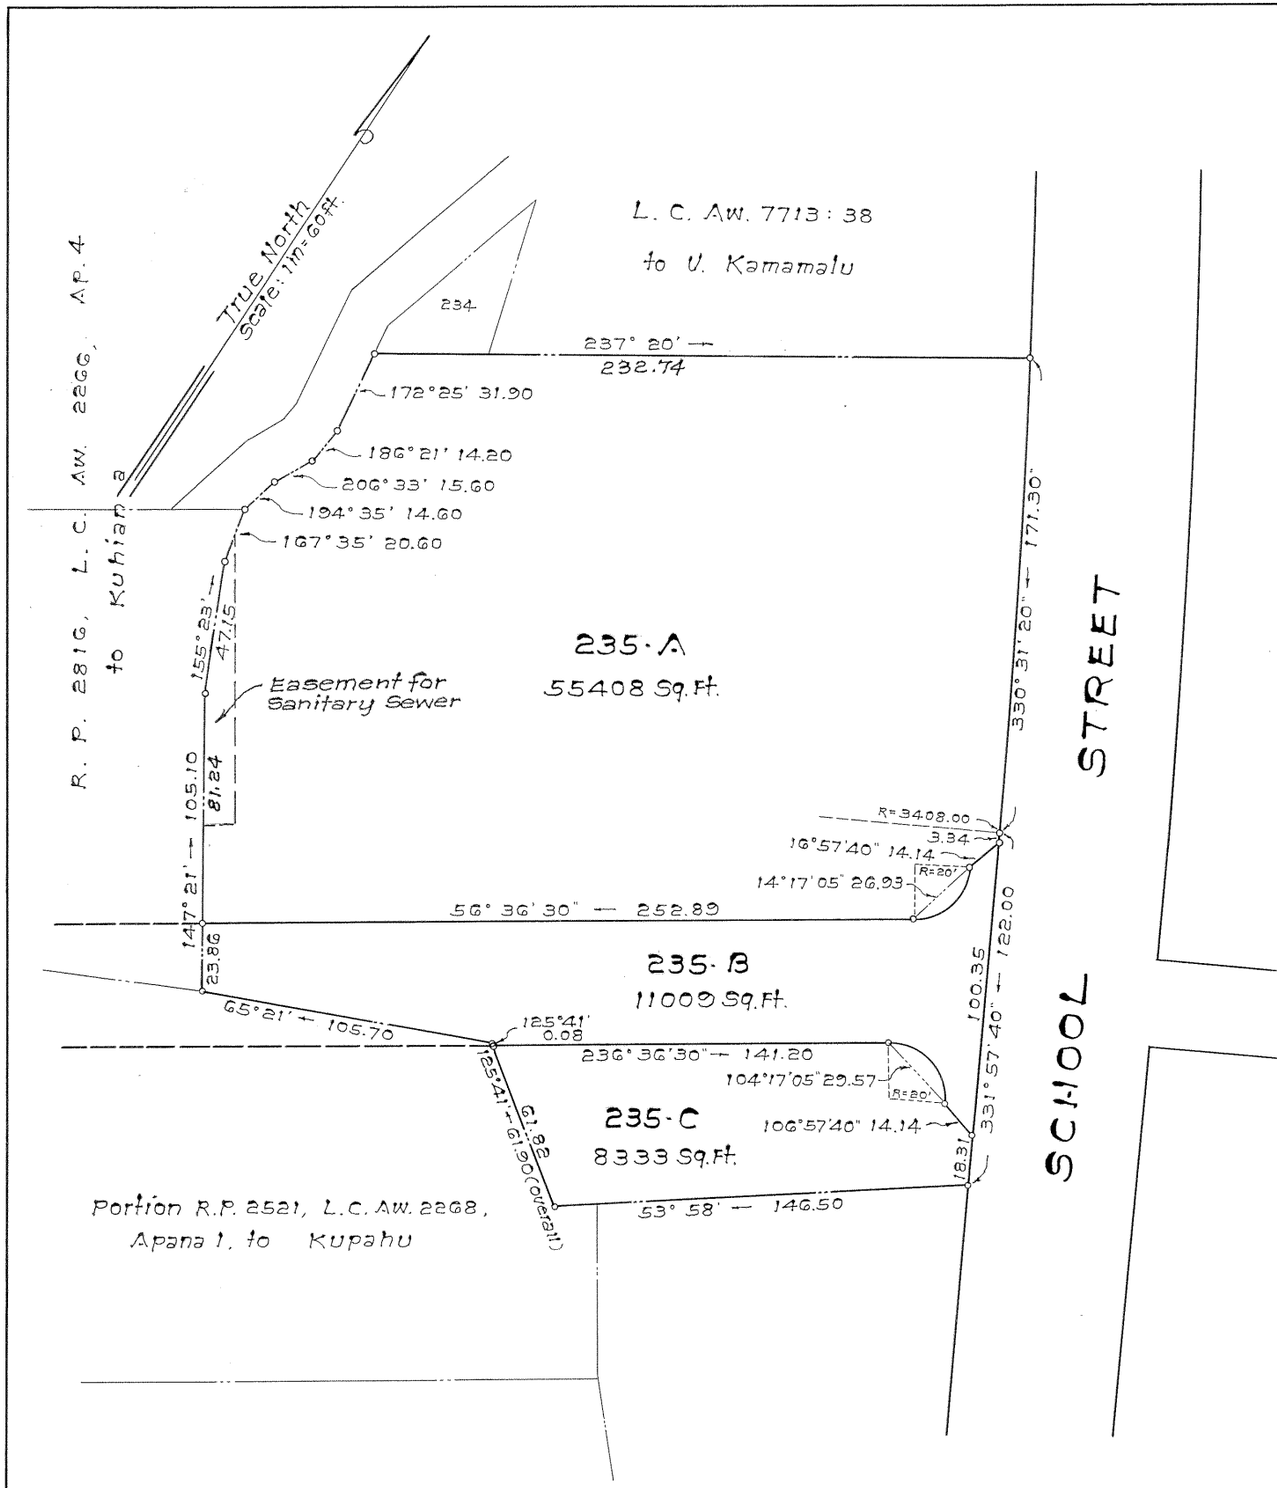

LAND COURT

TERRITORY OF HAWAII

LAND COURT APPLICATION 750

SECTION "M"

SUBDIVISION OF LOT 235

AS SHOWN ON MAP 79

INTO LOTS 235-A, 235-B AND 235-C

AT KAPALAMA, HONOLULU, OAHU, T. H.

34-S Beretania Street
Honolulu, Oahu, T.H.
March 1958

ERNEST K. H. PARK
REGISTERED LAND SURVEYOR
No. 503-S
HAWAII, U.S.A.

PARK & PARK
Engineers & Surveyors

BY: Ernest K H Park
Surveyor and Maker of Plan
Registered Certificate No. 503-S

OWNERS: Trustees under the Will and of the Estate of Bernice Pauahi Bishop, deceased

OWNERS' CERTIFICATE OF TITLE: 28,705

AUTHORIZED AND APPROVED BY ORDER OF THE JUDGE OF THE LAND COURT DATED OCTOBER 30, 1958

BY ORDER OF THE COURT

REGISTRAR OF THE LAND COURT

Filed Oct 22, 1958
Registrar

Tax Map Key: 1-6-05

Parcels 1 & 2, F.I. No. 99
Pohaku St. Ext.
7-14-2-1

10" x 15" = 1.0 ft