MAP 6

LAND COURT

STATE OF HAWAII
LAND COURT APPLICATION 960
SECTION "A"

SUBDIVISION OF LOT 3-A AS SHOWN ON MAP 4
INTO LOTS 3-A-1 TO 3-A-4, INCLUSIVE

SITUATED AT OPANA AND ULUMALU
HAMAKUALOA, MAUI, HAWAII

450 KAAHUMANU AVENUE
KAHULUI, MAUI, HAWAII
JUNE 21, 1972

ALEXANDER & BALDWIN, INC.
PROPERTIES GROUP

by Michio M. Okuda
Registered Professional Land Surveyor
Certificate Number 2488-S
Land Court Surveyor Certificate 160

OWNERS Motohiro Unemori
and Sadako Unemori

OWNERS' CERTIFICATE OF TITLE: 99506

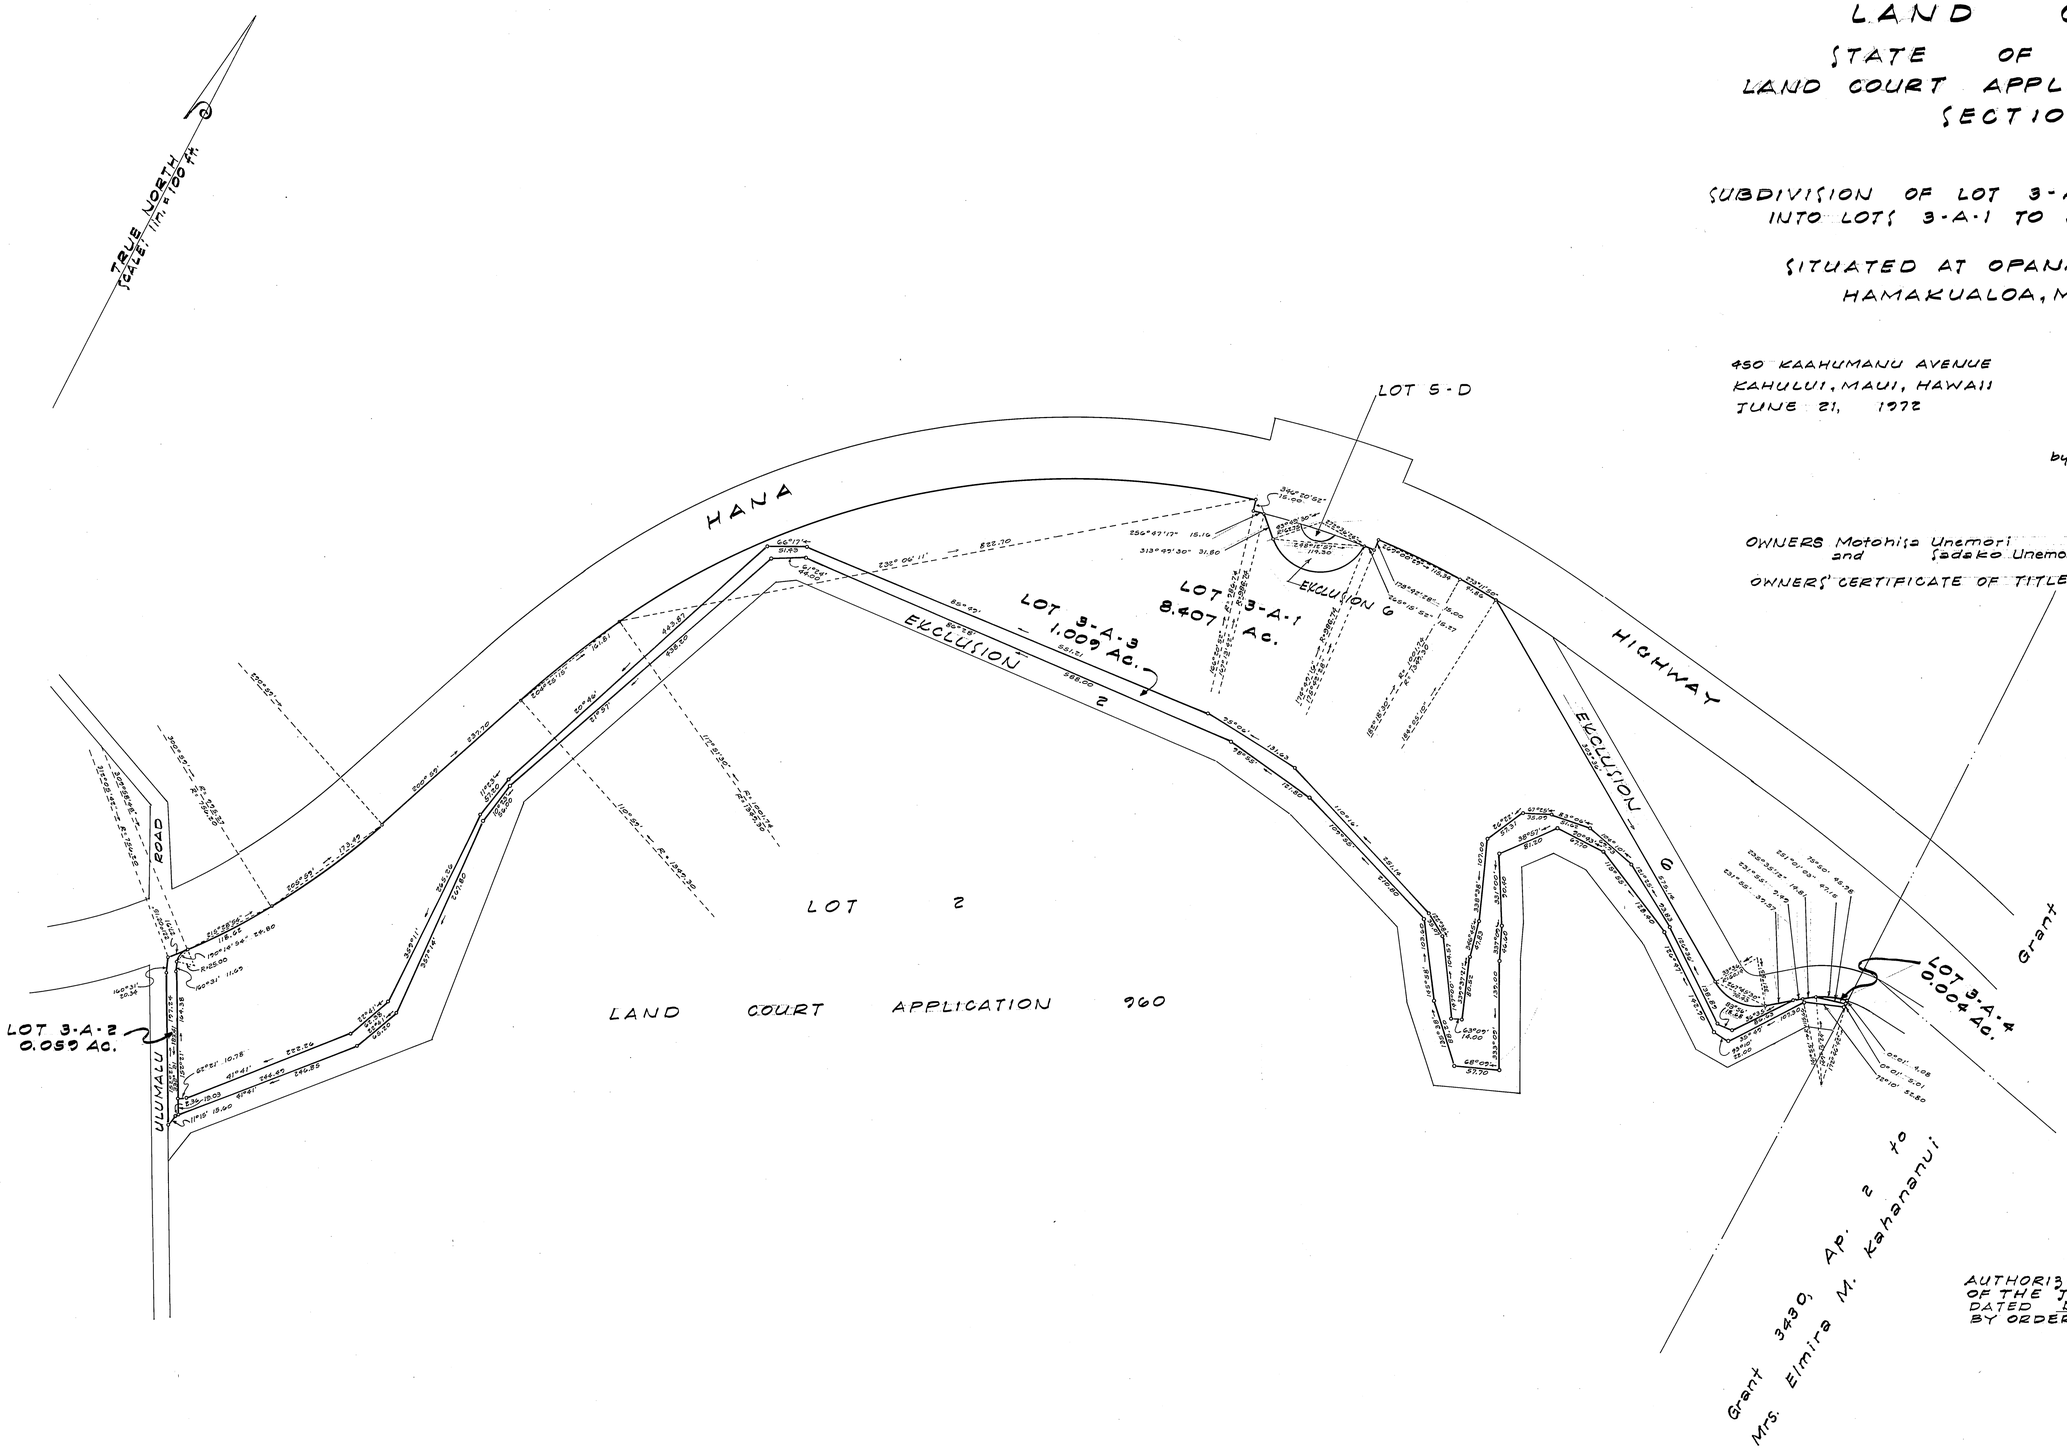

AUTHORIZED AND APPROVED BY ORDER
OF THE JUDGE OF THE LAND COURT
DATED DECEMBER 6, 1972.
BY ORDER OF THE COURT.

Rudolph K. Espinda
REGISTRAR OF THE LAND COURT

Filed September 4, 1972
James G. Smith
Deputy Registrar

TAX MAP KEY: 2-8-02-15 and 16

21" x 32" = 4.67 Sq. Ft.