MAP 38

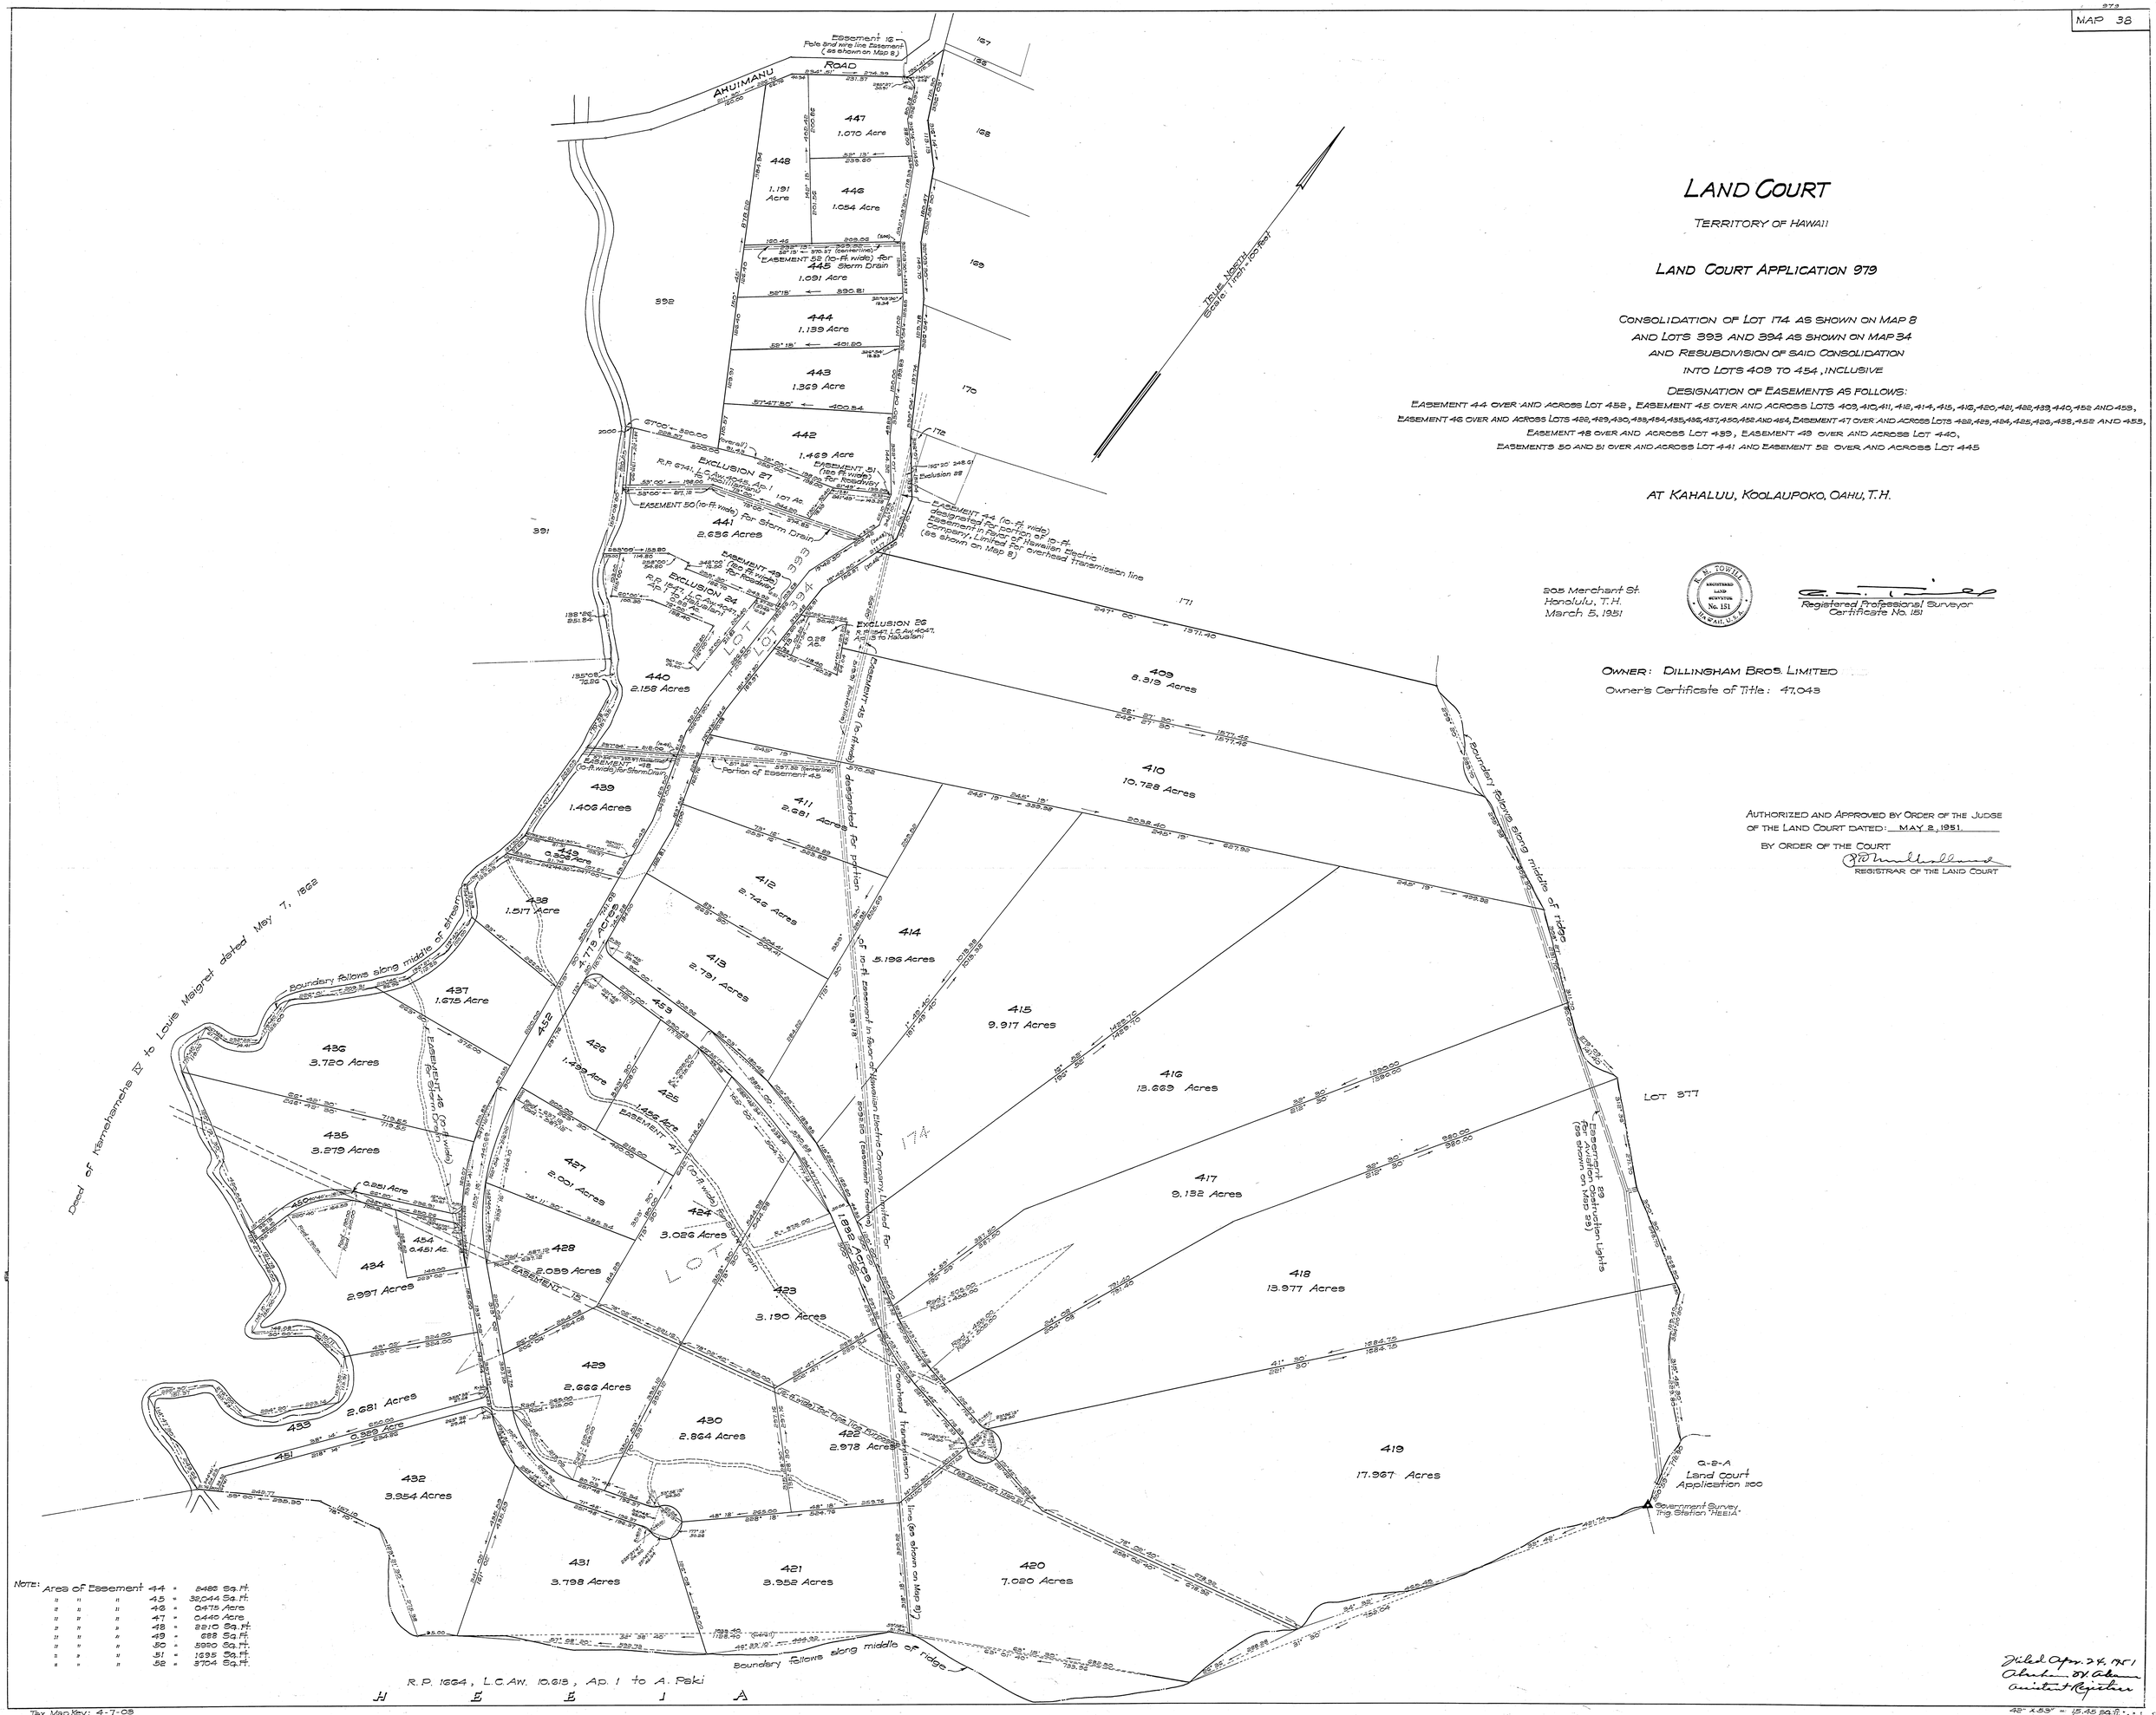

LAND COURT

TERRITORY OF HAWAII

LAND COURT APPLICATION 979

CONSOLIDATION OF LOT 174 AS SHOWN ON MAP 8
AND LOTS 393 AND 394 AS SHOWN ON MAP 34
AND RESUBDIVISION OF SAID CONSOLIDATION
INTO LOTS 409 TO 454, INCLUSIVE

DESIGNATION OF EASEMENTS AS FOLLOWS:
EASEMENT 44 OVER AND ACROSS LOT 452, EASEMENT 45 OVER AND ACROSS LOTS 409, 410, 411, 412, 414, 415, 416, 420, 421, 422, 439, 440, 452 AND 453,
EASEMENT 46 OVER AND ACROSS LOTS 422, 429, 430, 433, 434, 435, 436, 437, 450, 452 AND 454, EASEMENT 47 OVER AND ACROSS LOTS 422, 423, 424, 425, 426, 438, 452 AND 453,
EASEMENT 48 OVER AND ACROSS LOT 439, EASEMENT 49 OVER AND ACROSS LOT 440,
EASEMENTS 50 AND 51 OVER AND ACROSS LOT 441 AND EASEMENT 52 OVER AND ACROSS LOT 445

AT KAHALUU, KOOLAUPOKO, OAHU, T.H.

205 Merchant St.
Honolulu, T.H.
March 5, 1951

K. M. TOWILL REGISTERED LAND SURVEYOR No. 151 HAWAII, U.S.A.

Registered Professional Surveyor
Certificate No. 151

OWNER: DILLINGHAM BROS. LIMITED
Owner's Certificate of Title: 47,043

AUTHORIZED AND APPROVED BY ORDER OF THE JUDGE
OF THE LAND COURT DATED: MAY 2, 1951.

BY ORDER OF THE COURT

REGISTRAR OF THE LAND COURT

NOTE: Area of Easement 44 = 2486 Sq. Ft.
" " " 45 = 32,044 Sq. Ft.
" " " 46 = 0.475 Acre
" " " 47 = 0.440 Acre
" " " 48 = 2210 Sq. Ft.
" " " 49 = 688 Sq. Ft.
" " " 50 = 5920 Sq. Ft.
" " " 51 = 1695 Sq. Ft.
" " " 52 = 3704 Sq. Ft.

Filed Apr. 24, 1951
Abraham D. Adams
Assistant Registrar

Tax Map Key: 4-7-03

42" x 53" = 15.45 sq. ft.