1100

MAP 127

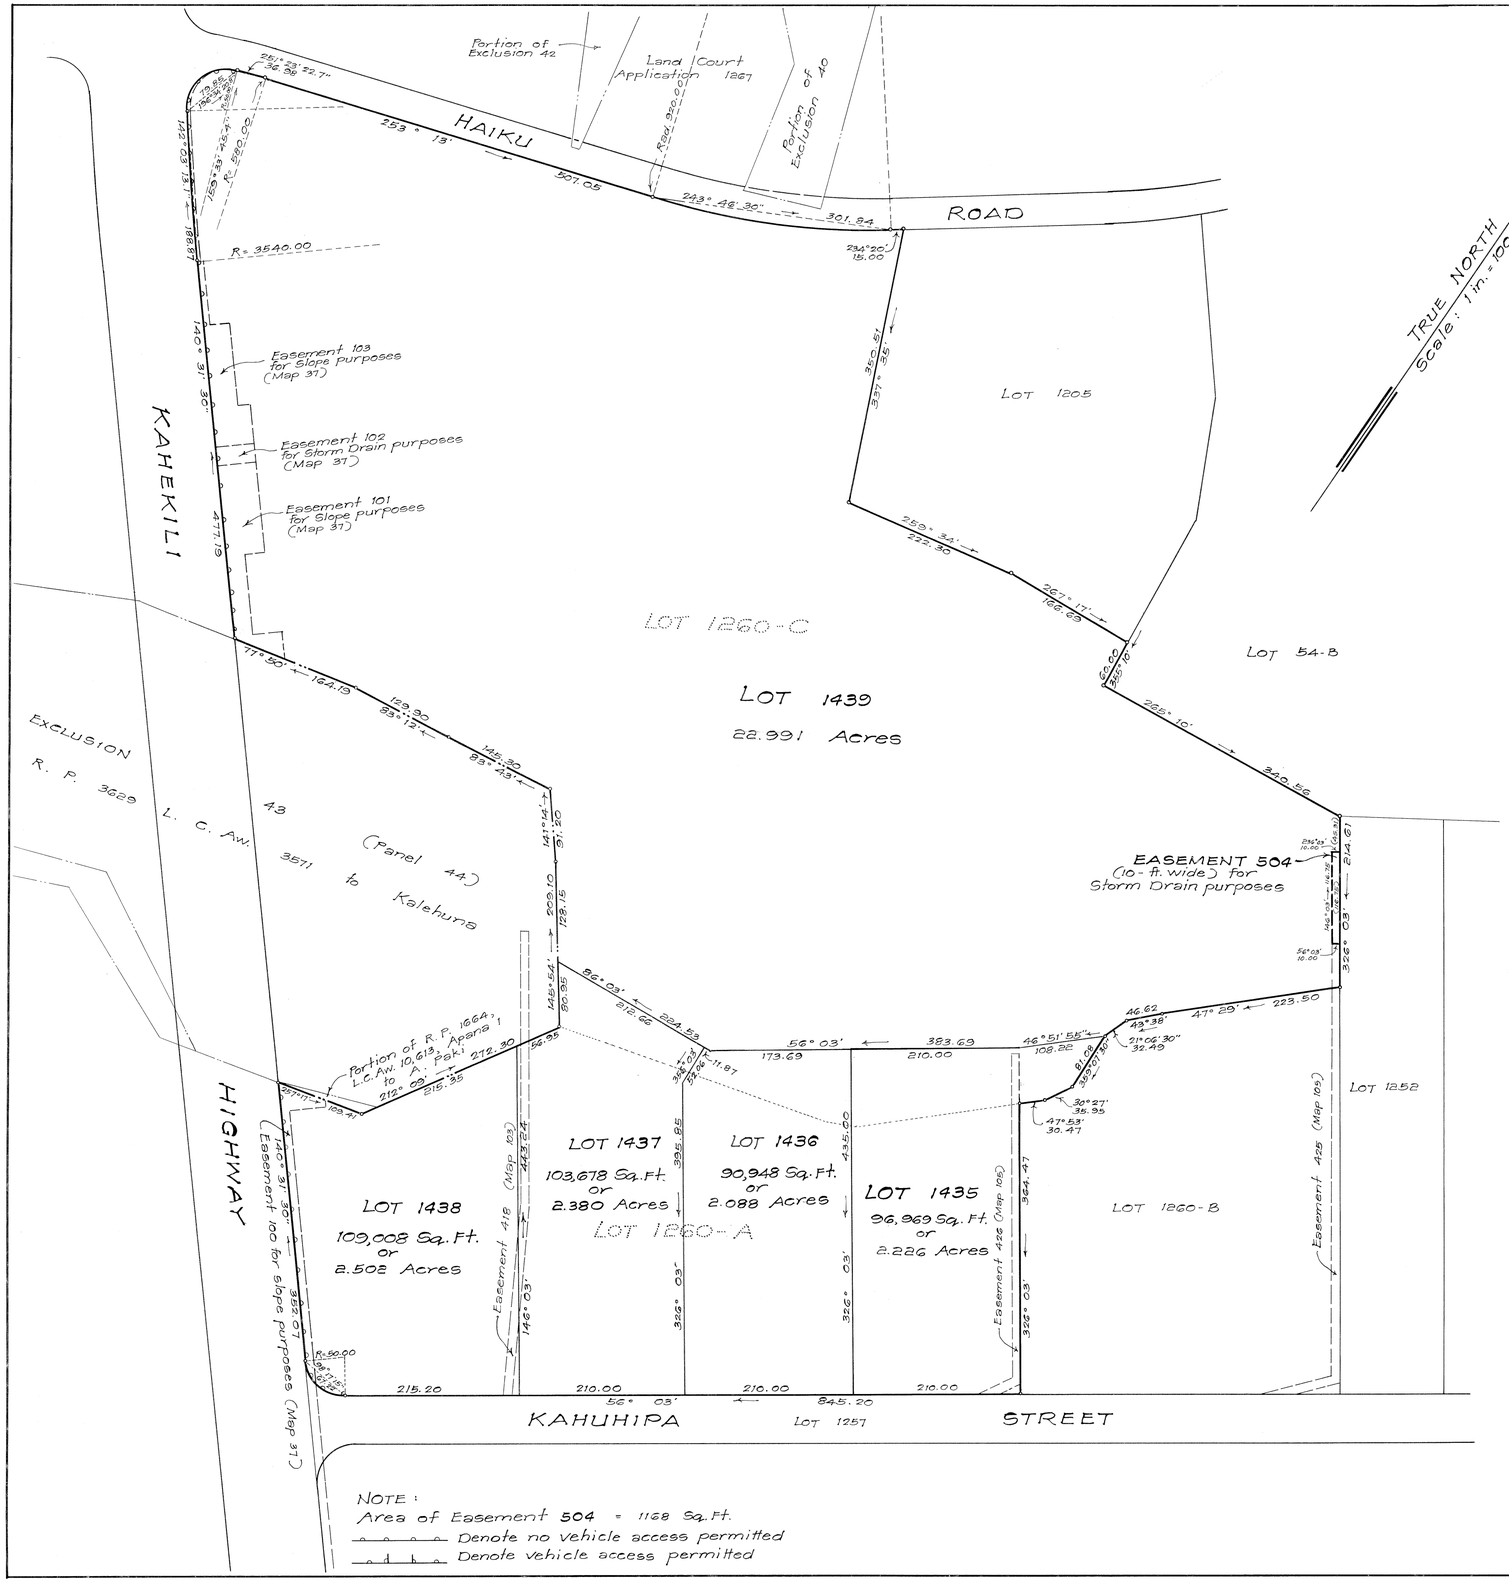

LAND COURT

STATE OF HAWAII

LAND COURT APPLICATION 1100

CONSOLIDATION OF LOTS 1260-A AND 1260-C
AS SHOWN ON MAP 105
AND RESUBDIVISION OF SAID CONSOLIDATION
INTO LOTS 1435 TO 1439, INCLUSIVE
AND DESIGNATION OF EASEMENT 504
AFFECTING LOT 1439

AT HEEIA, KOOLAUPOKO, OAHU, HAWAII.

WATSON LEE, INC.

33 S. King Street
Honolulu, Hawaii
November 17, 1972

YOU KEE CHING
REGISTERED LAND SURVEYOR
No. 515
HAWAII, U.S.A.

By: You Kee Ching
Registered Professional Surveyor
Certificate No. 515
Registered Land Court Surveyor
Certificate No. 86

OWNERS: Trustees under the Will and of the Estate of Bernice Pauahi Bishop, deceased.

Owners' Certificate of Title : 142,857

AUTHORIZED AND APPROVED BY ORDER OF THE JUDGE OF THE LAND COURT DATED: APRIL 11, 1973.
BY ORDER OF THE COURT.

Rudolph K. Espinda
REGISTRAR OF THE LAND COURT

NOTE:
Area of Easement 504 = 1168 Sq. Ft.
Denote no vehicle access permitted
Denote vehicle access permitted

Filed April 4 1973
James J. Smith
Deputy Registrar

Tax Map Key: 4-6-12-1
71-31

21" X 32" = 4.7 Sq. Ft.