1102

MAP 141

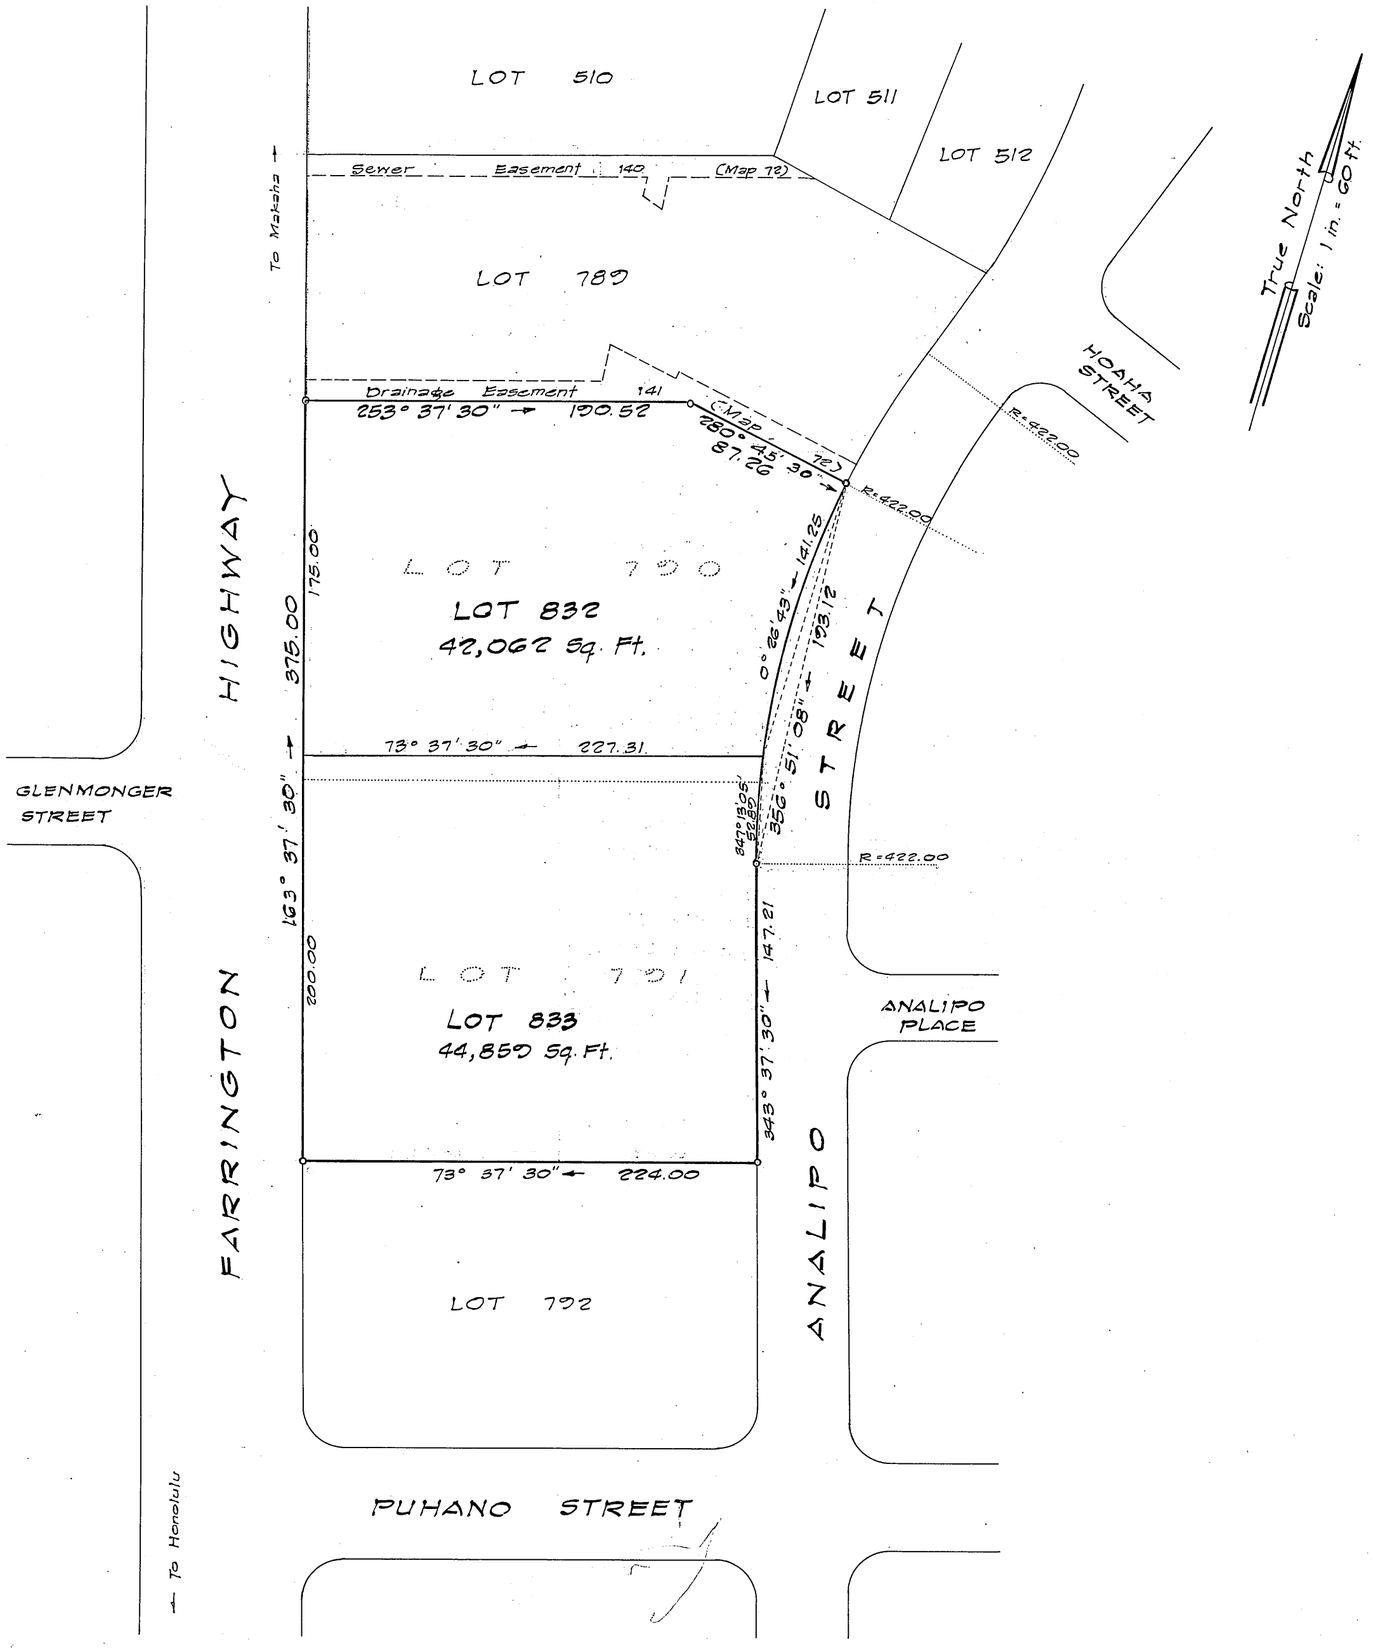

LAND COURT

STATE OF HAWAII

LAND COURT APPLICATION 1102

CONSOLIDATION OF LOTS 790 AND 791
AS SHOWN ON MAP 81
AND RESUBDIVISION OF SAID CONSOLIDATION
INTO LOTS 832 AND 833

AT LUALUALEI, WAIANAE, OAHU, HAWAII

October 14, 1968
547 Halekauwila St.
Room 204
Honolulu, Hawaii

SAM O. HIROTA
REGISTERED PROFESSIONAL ENGINEER & SURVEYOR
No. 610 ES
HAWAII, U.S.A.

Sam O. Hirota, P.E.
SAM O. HIROTA, P.E.
Registered Professional
Land Surveyor
Certificate No. 610 ES
Land Court Surveyor
Certificate No. 128

OWNERS: James Torao Serikaku and Isamu Kaneshige

OWNERS' CERTIFICATES OF TITLE: 102,672; 103,166

AUTHORIZED AND APPROVED BY ORDER OF THE JUDGE OF THE LAND COURT DATED: January 27, 1969

BY ORDER OF THE COURT: Rudolph K. Espinda
REGISTRAR OF THE LAND COURT

Filed January 23, 1969
James A. Smith
Deputy Registrar

Tax Map Key: 8-6-17: 47 & 53

15" x 21" = 2.2 Sq. Ft.

5

6892