1122

MAP 2

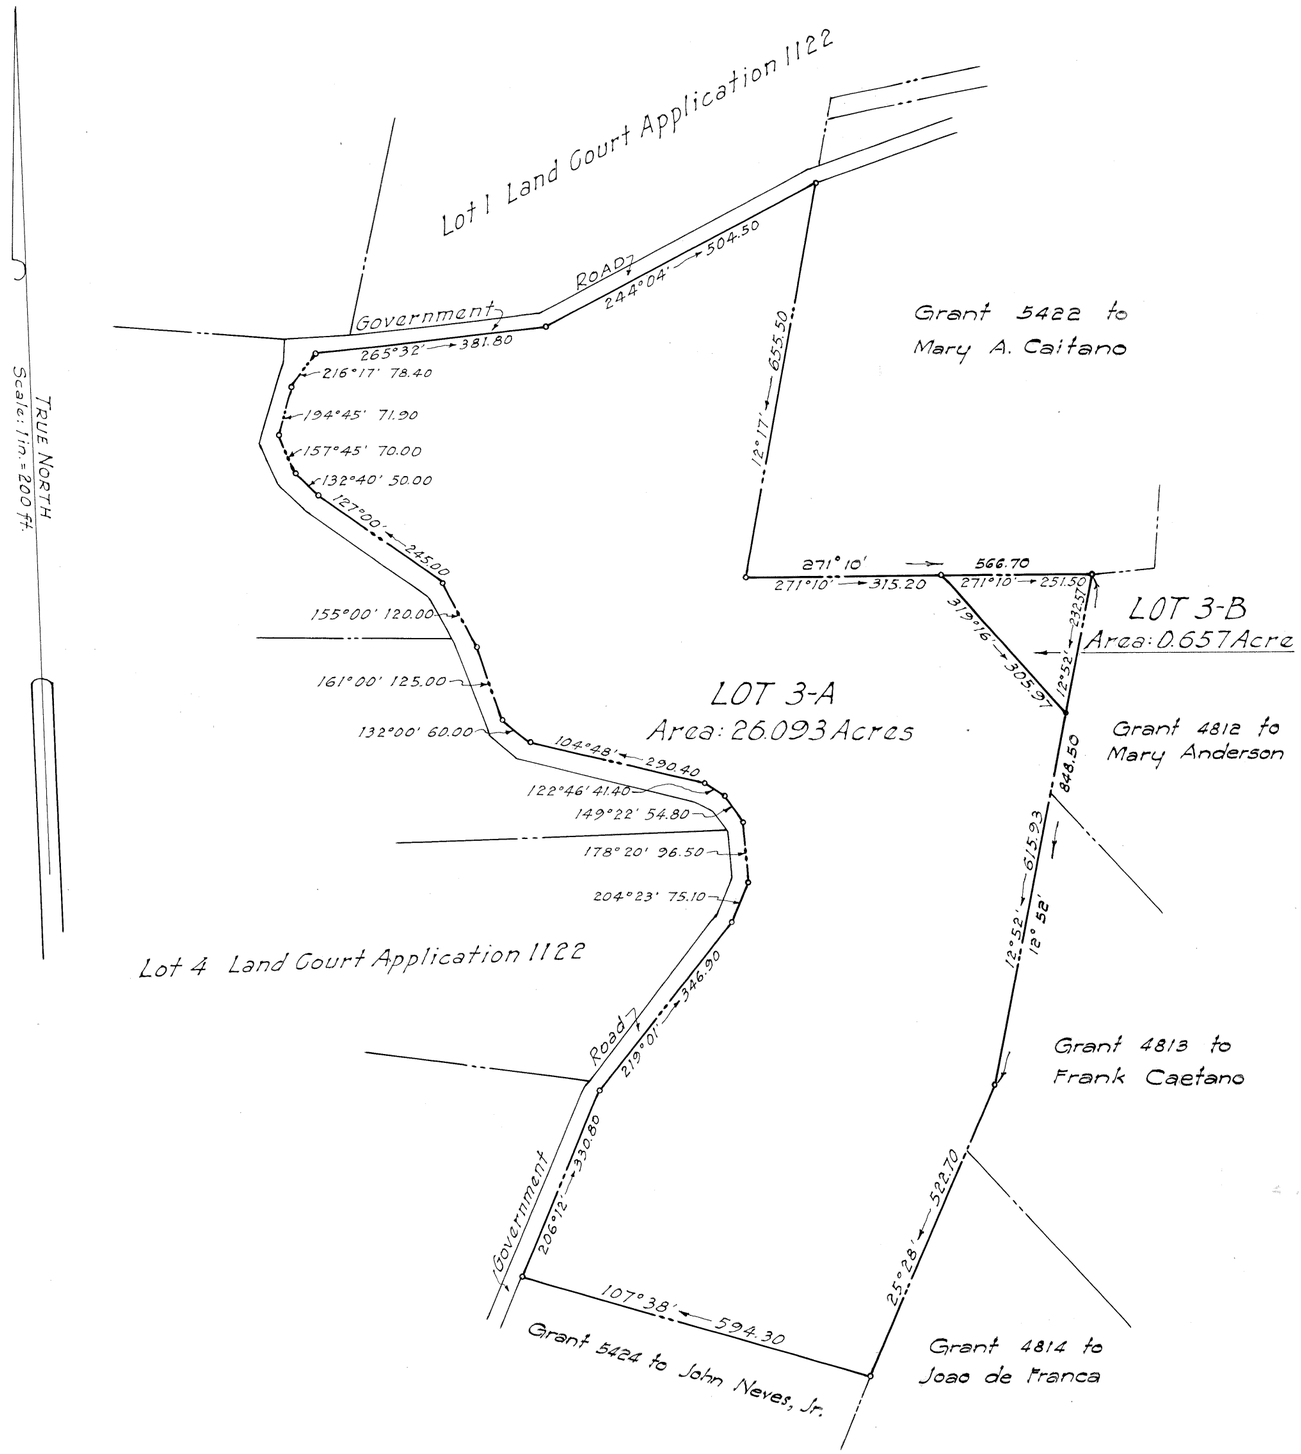

LAND COURT

TERRITORY OF HAWAII

LAND COURT APPLICATION 1122

SUBDIVISION OF LOT 3

AS SHOWN ON MAP 1

INTO LOTS 3-A AND 3-B

KAHEI, NORTH KOHALA, HAWAII, T.H.

Hawi, Hawaii
November 14, 1949

Akira Taga
Registered Land Surveyor
Certificate № 439

AKIRA TAGA
REGISTERED LAND SURVEYOR
No. 439
HAWAII, U.S.A.

OWNER: Kohala Sugar Company
Owner's Certificate of Title: 18,613

AUTHORIZED AND APPROVED BY ORDER OF THE JUDGE
OF THE LAND COURT DATED: APRIL 4, 1950
BY ORDER OF THE COURT

Abraham N. Akana
Asst REGISTRAR OF THE LAND COURT

Filed Mar. 20, 1950
Abraham N. Akana
Assistant Registrar

Tax Map Key: 5-5-01-60

15" x 21" = 2.19 Sq. ft.