MAP 2

LAND COURT

TERRITORY OF HAWAII

SUBDIVISION OF LAND COURT APPLICATION 1585
AS SHOWN ON MAP 1
INTO LOTS A, B, C, D AND E
AT KALIE, PAALAA, WAIALUA, OAHU, T.H.

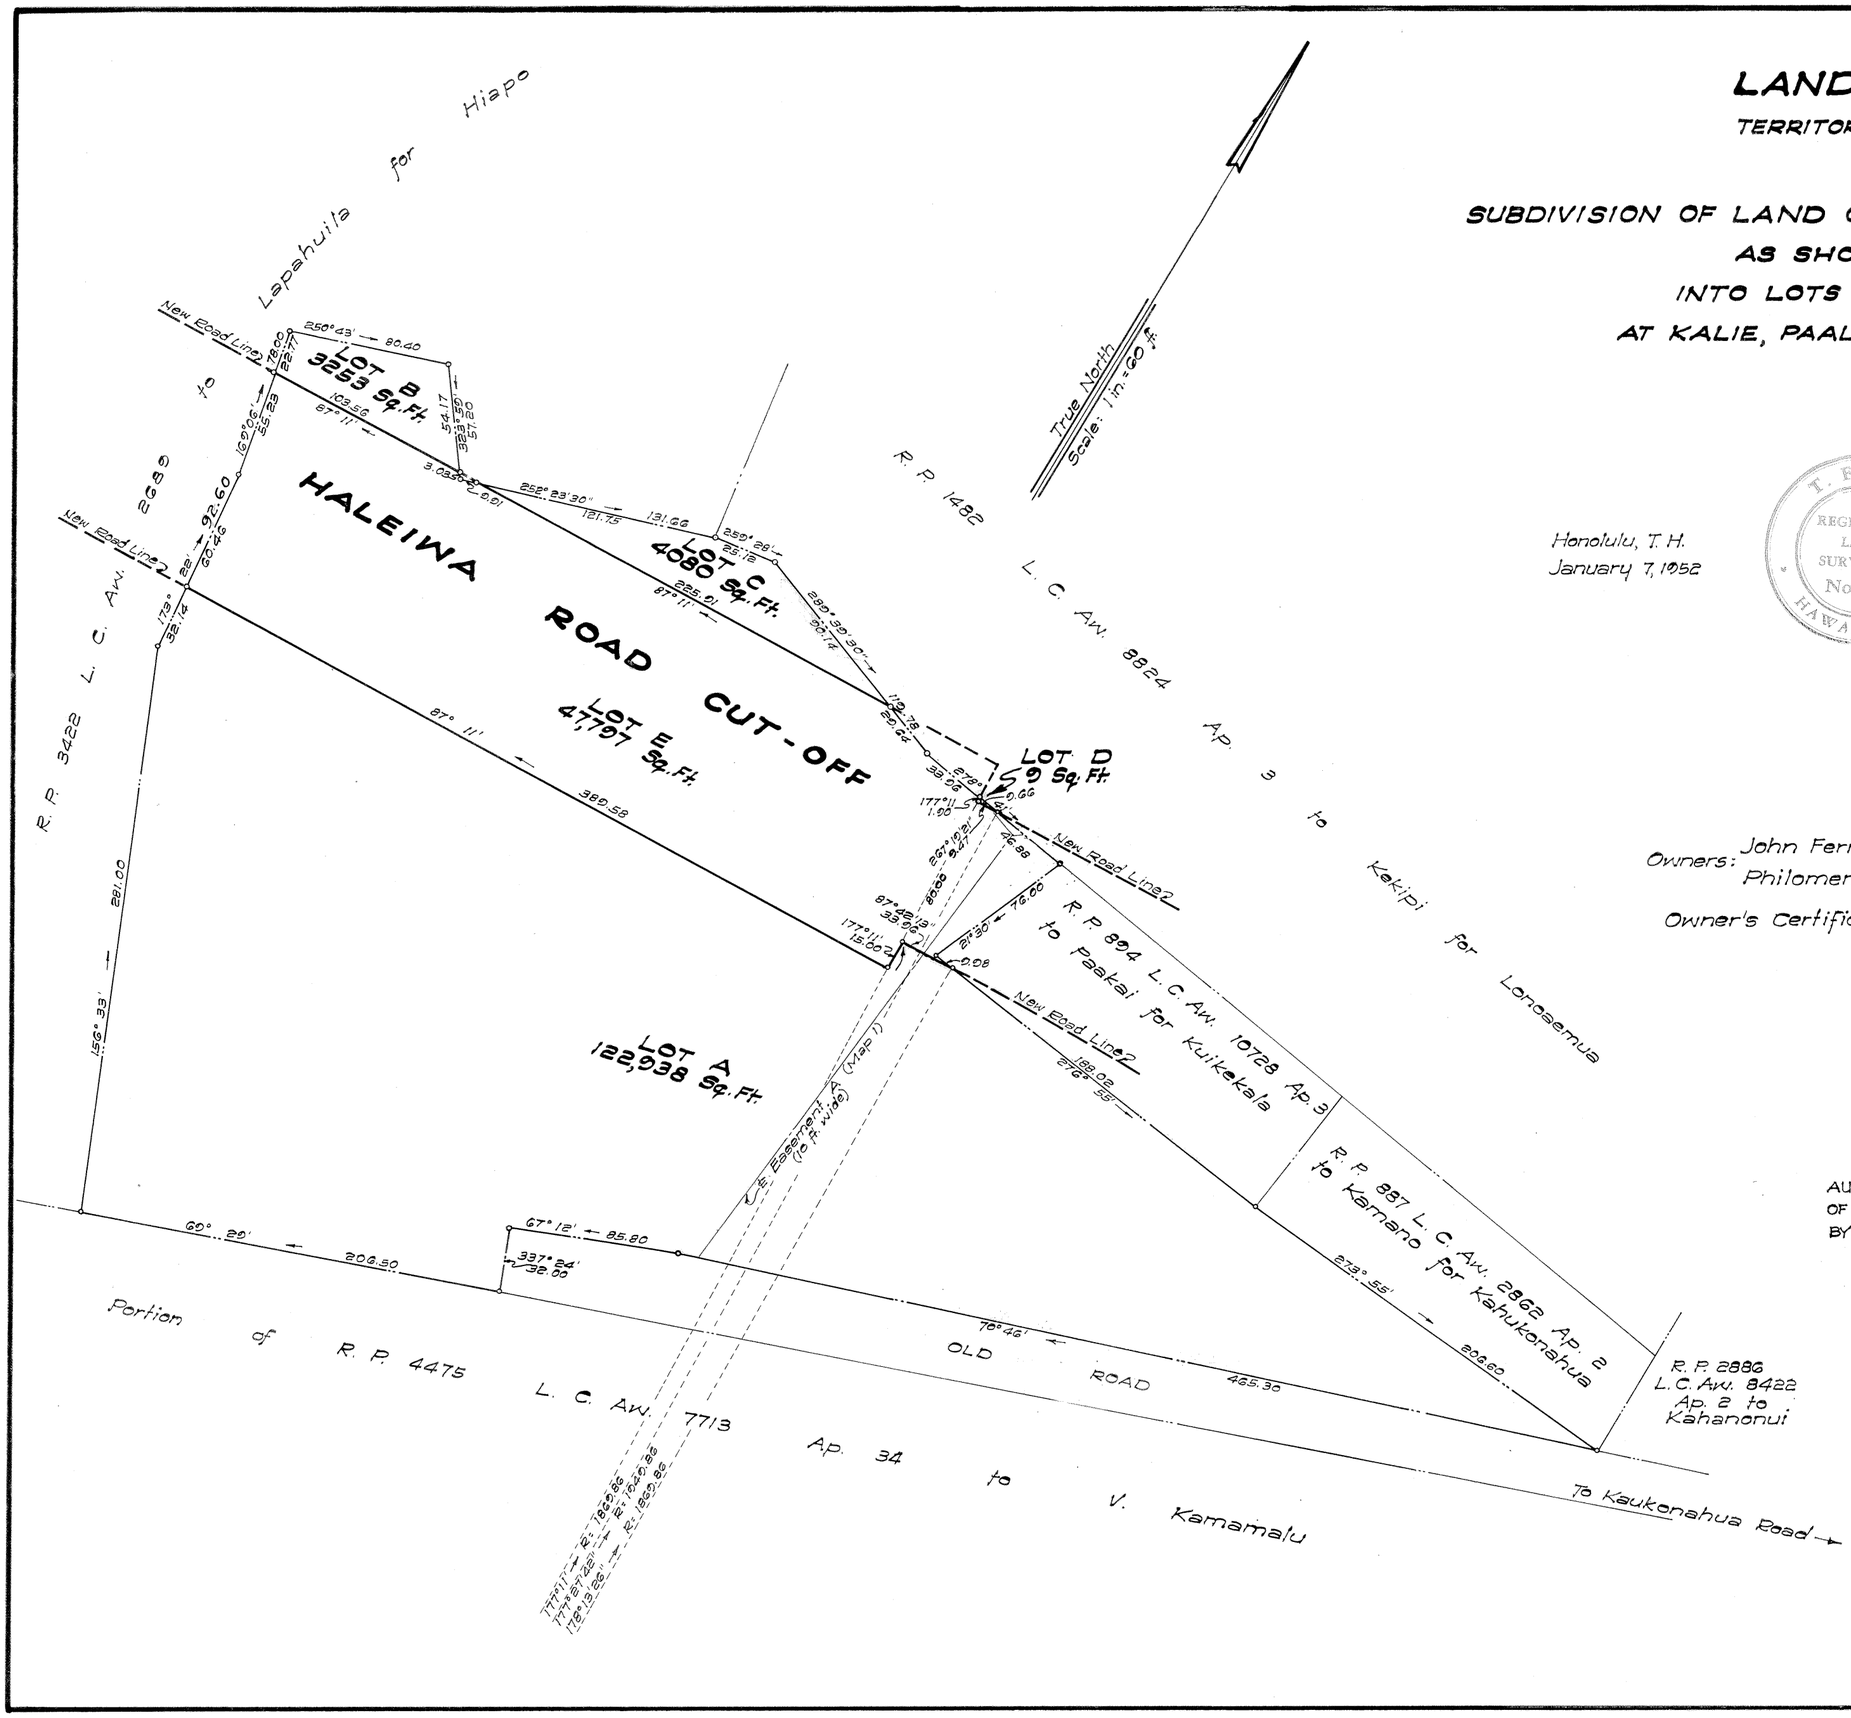

Honolulu, T. H.
January 7, 1952

T. F. GOO
REGISTERED LAND SURVEYOR
No. 219
HAWAII, U.S.A.

TERRITORY OF HAWAII
DEPARTMENT OF PUBLIC WORKS
DIVISION OF SURVEYS AND RIGHTS OF WAY

BY: T. F. Goo
Surveyor and Maker of Plan
Registered Professional Surveyor
Certificate Number 219

APPROVED:
BY: [signature]
Superintendent of Public Works

Owners: John Fernandez Cazinha and
Philomena Fernandez Cazinha

Owner's Certificate of Title: 49,935

AUTHORIZED AND APPROVED BY ORDER OF THE JUDGE OF THE LAND COURT DATED MARCH 12, 1952.
BY ORDER OF THE COURT.

[signature]
REGISTRAR OF THE LAND COURT.

Filed Mar. 6, 1952
Abraham W. Akana
Assistant Registrar

Tax Map Key: 6-6-18

15" X 21" = 2.2 Sq. Ft.