1695

MAP 268

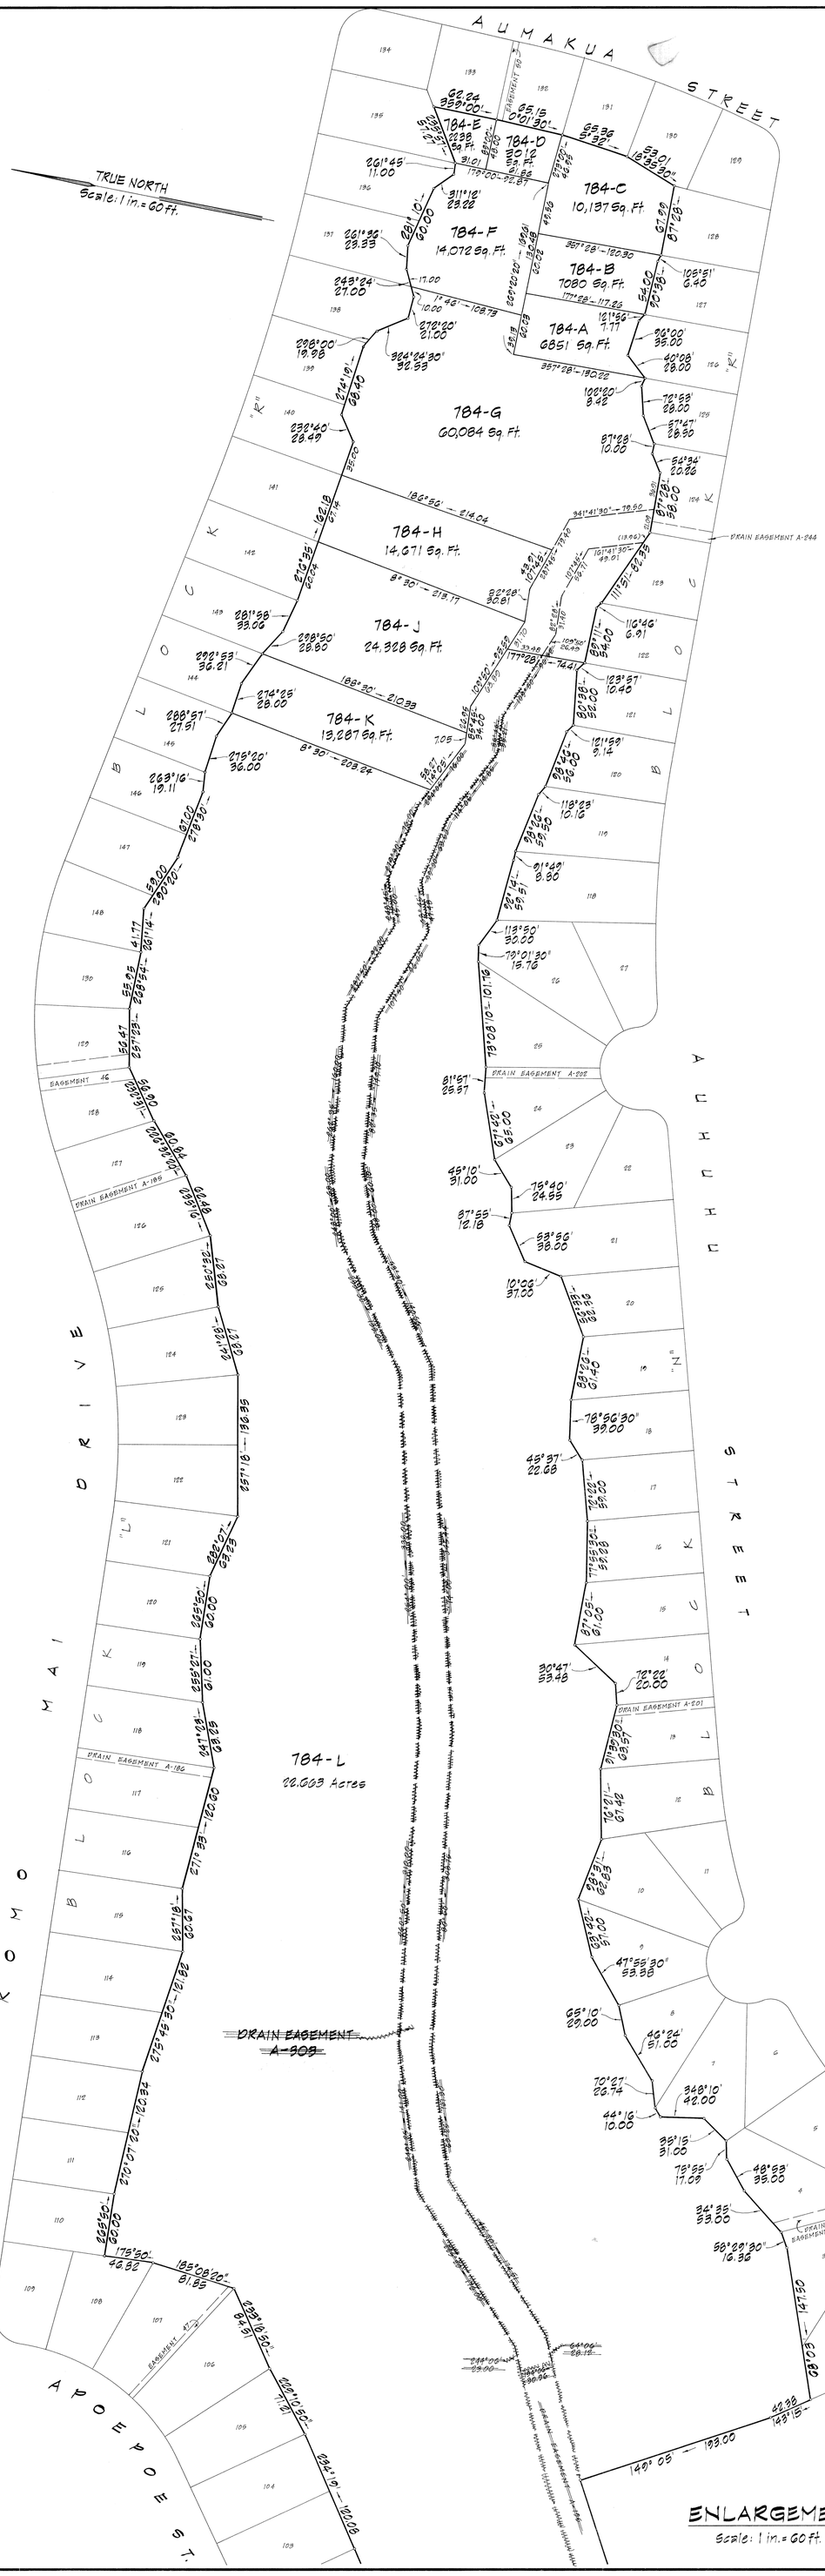

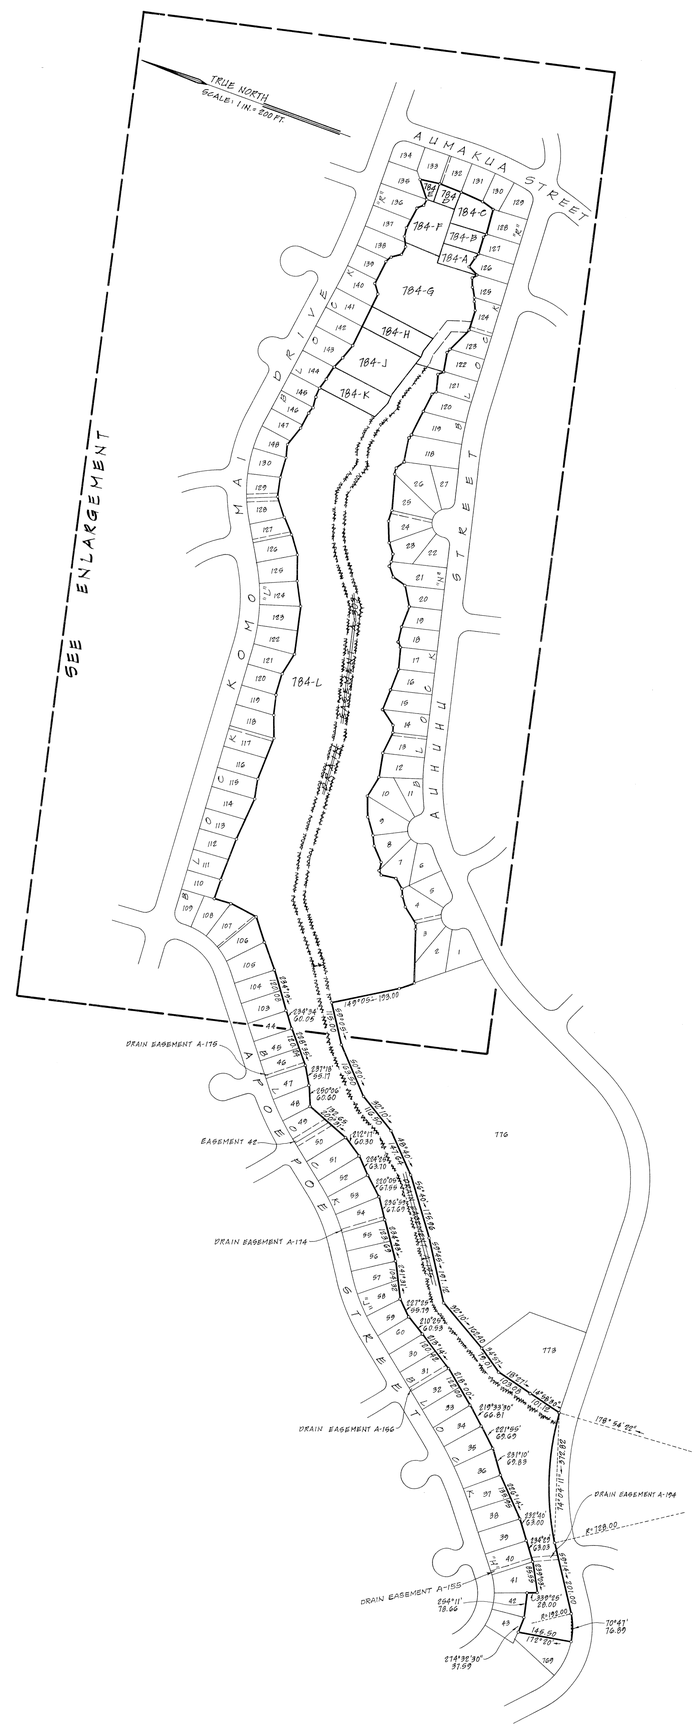

LAND COURT

STATE OF HAWAII

LAND COURT APPLICATION 1695

SUBDIVISION OF LOT 784
AS SHOWN ON MAP 95
INTO LOTS 784-A TO 784-H, INCLUSIVE,
784-J, 784-K AND 784-L
AND DESIGNATION OF DRAIN EASEMENT A-303
AFFECTING LOTS 784-G ~~AND 784-L~~

AT MANANA-UKA, EWA, OAHU, HAWAII

PACIFIC TRADE CENTER
190 S. KING ST. SUITE 2065
HONOLULU, HAWAII
MARCH 10, 1977

ROBERT S. TORGOE
REGISTERED LAND SURVEYOR
No. 1361
HAWAII, U.S.A.

PARK ENGINEERING, INC.
Robert S. Torgoe
REGISTERED PROFESSIONAL SURVEYOR
CERTIFICATE NUMBER 1361-R

OWNERS: Lewers & Cooke, Inc.
and International Management Corporation

OWNERS' CERTIFICATE OF TITLE: 105,313

AUTHORIZED AND APPROVED BY ORDER OF THE JUDGE
OF THE LAND COURT DATED OCTOBER 17, 1977
BY ORDER OF THE COURT.

Jeanita K. Post
REGISTRAR OF THE LAND COURT

Area of Drain Easement A-303 = 6021 Sq. Ft. ~~59,770 Sq. Ft.~~

Easement A-195 and portion of Easement A-303
as shown hereon have been cancelled by Order of the
Judge of the Land Court dated October 20, 1982.

Honolulu, Hawaii
October 6, 1986

Paul T. Nuha
State Land Surveyor

Filed September 30, 1977
James A. Branch
Registrar

Tax Map Key: 9-7-25:14

36" x 42" 10.5 Sq. Ft.