1605

MAP 281

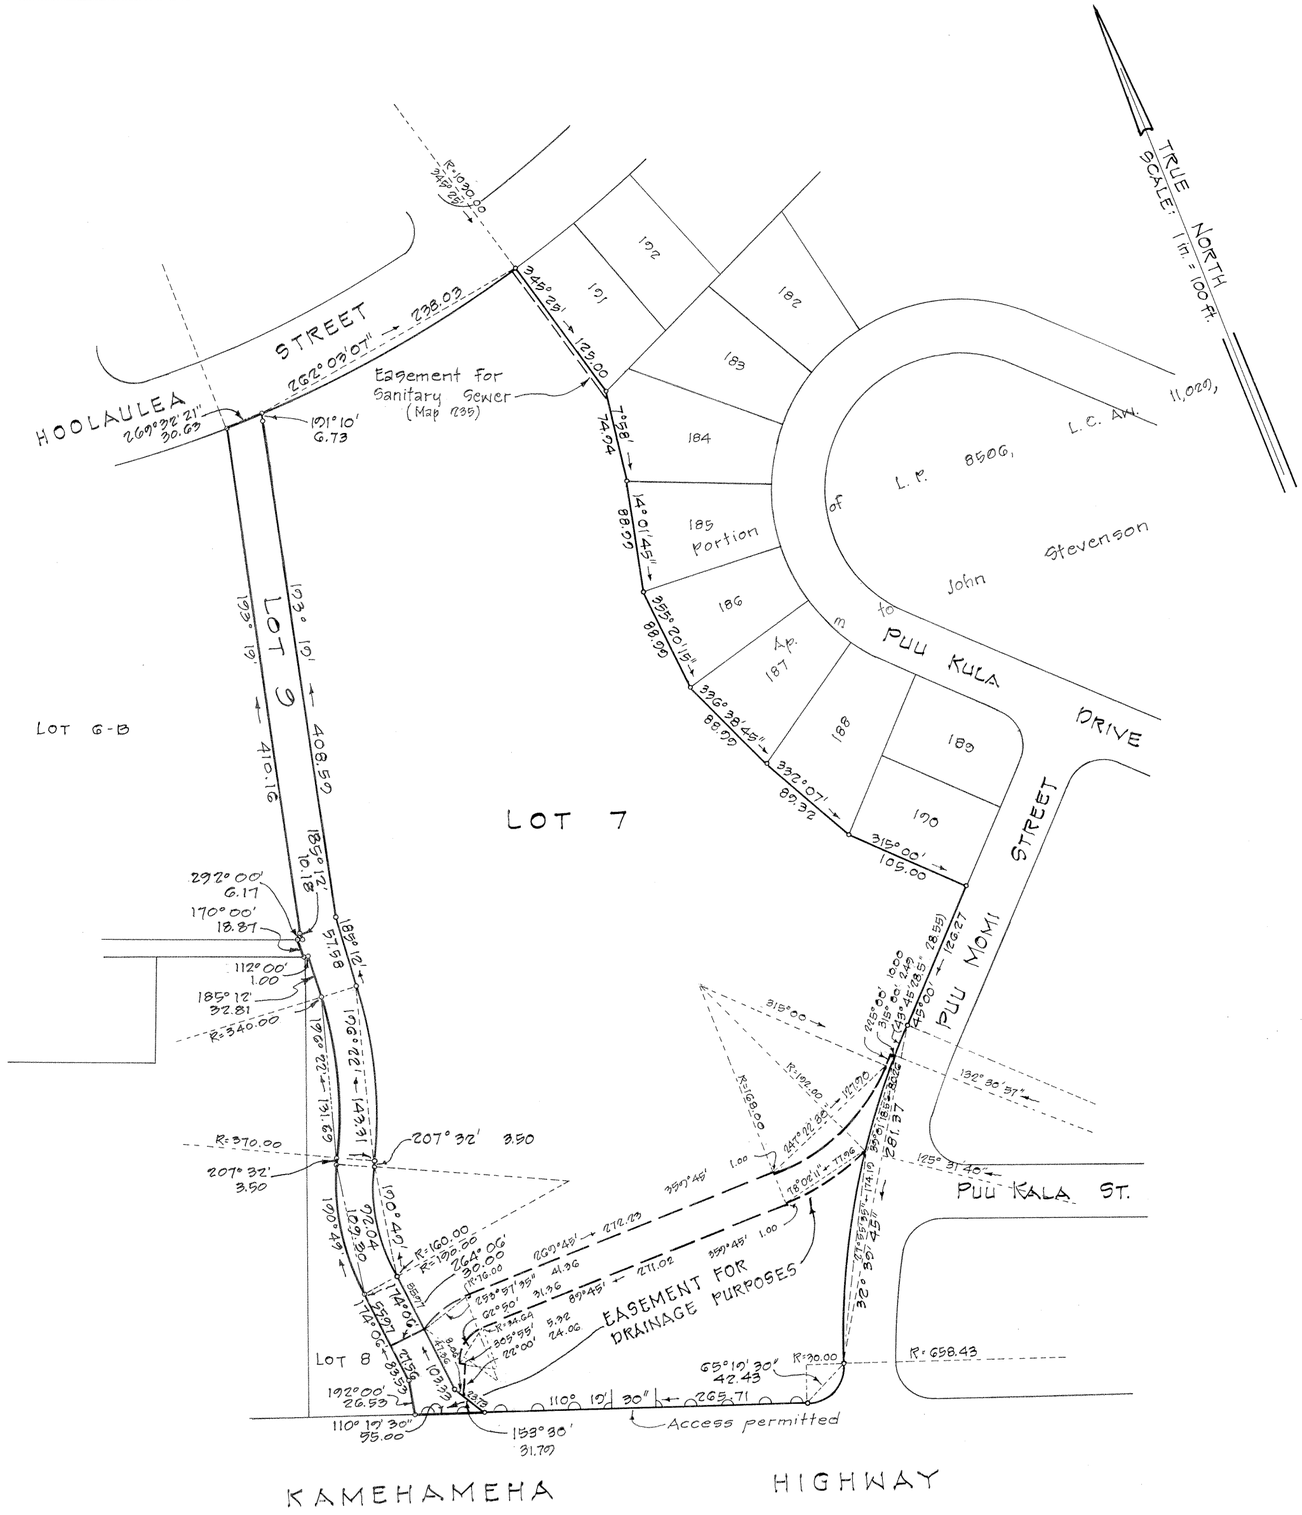

LAND COURT

STATE OF HAWAII

LAND COURT APPLICATION 1605
DELINEATION OF EASEMENTS FOR DRAINAGE PURPOSES OVER AND ACROSS LOTS 7 AND 9 AS SHOWN ON MAP 1 AT WAIMANO, EWA, OAHU, HAWAII

1140 BETHEL ST.
HONOLULU, HAWAII
FEB. 16, 1971

RICHARD T. OHTA
REGISTERED PROFESSIONAL LAND SURVEYOR
No. 2282-S
HAWAII, U.S.A.

PARK ENGINEERING, INC.
Engineers & Surveyors

Richard T. Ohta
Registered Professional Surveyor
Certificate Number 2282-S
Registered Land Court Surveyor
Certificate Number 157

OWNER : Pearl City Shopping Center, Inc.

OWNER'S CERTIFICATE OF TITLE : 138,679

AUTHORIZED AND APPROVED BY ORDER OF THE JUDGE OF THE LAND COURT DATED: JUNE 19, 1980
BY ORDER OF THE COURT.

James A. Smith
REGISTRAR OF THE LAND COURT

AREA OF EASEMENTS:
OVER AND ACROSS LOT 7 = 10,918 Sq. Ft.
OVER AND ACROSS LOT 9 = 2,182 Sq. Ft.

Denotes no vehicle access permitted
Denotes access permitted

Filed May 21, 1980 Paul Cozloff act

TAX MAP KEY: 9-7-31: Por. 21

PARCELS 1 & 1-A
Waimano Stream Flood Control Project - Phase I
18-1-2-9

15" x 21" = 2.2 Sq. Ft.