MAP 33

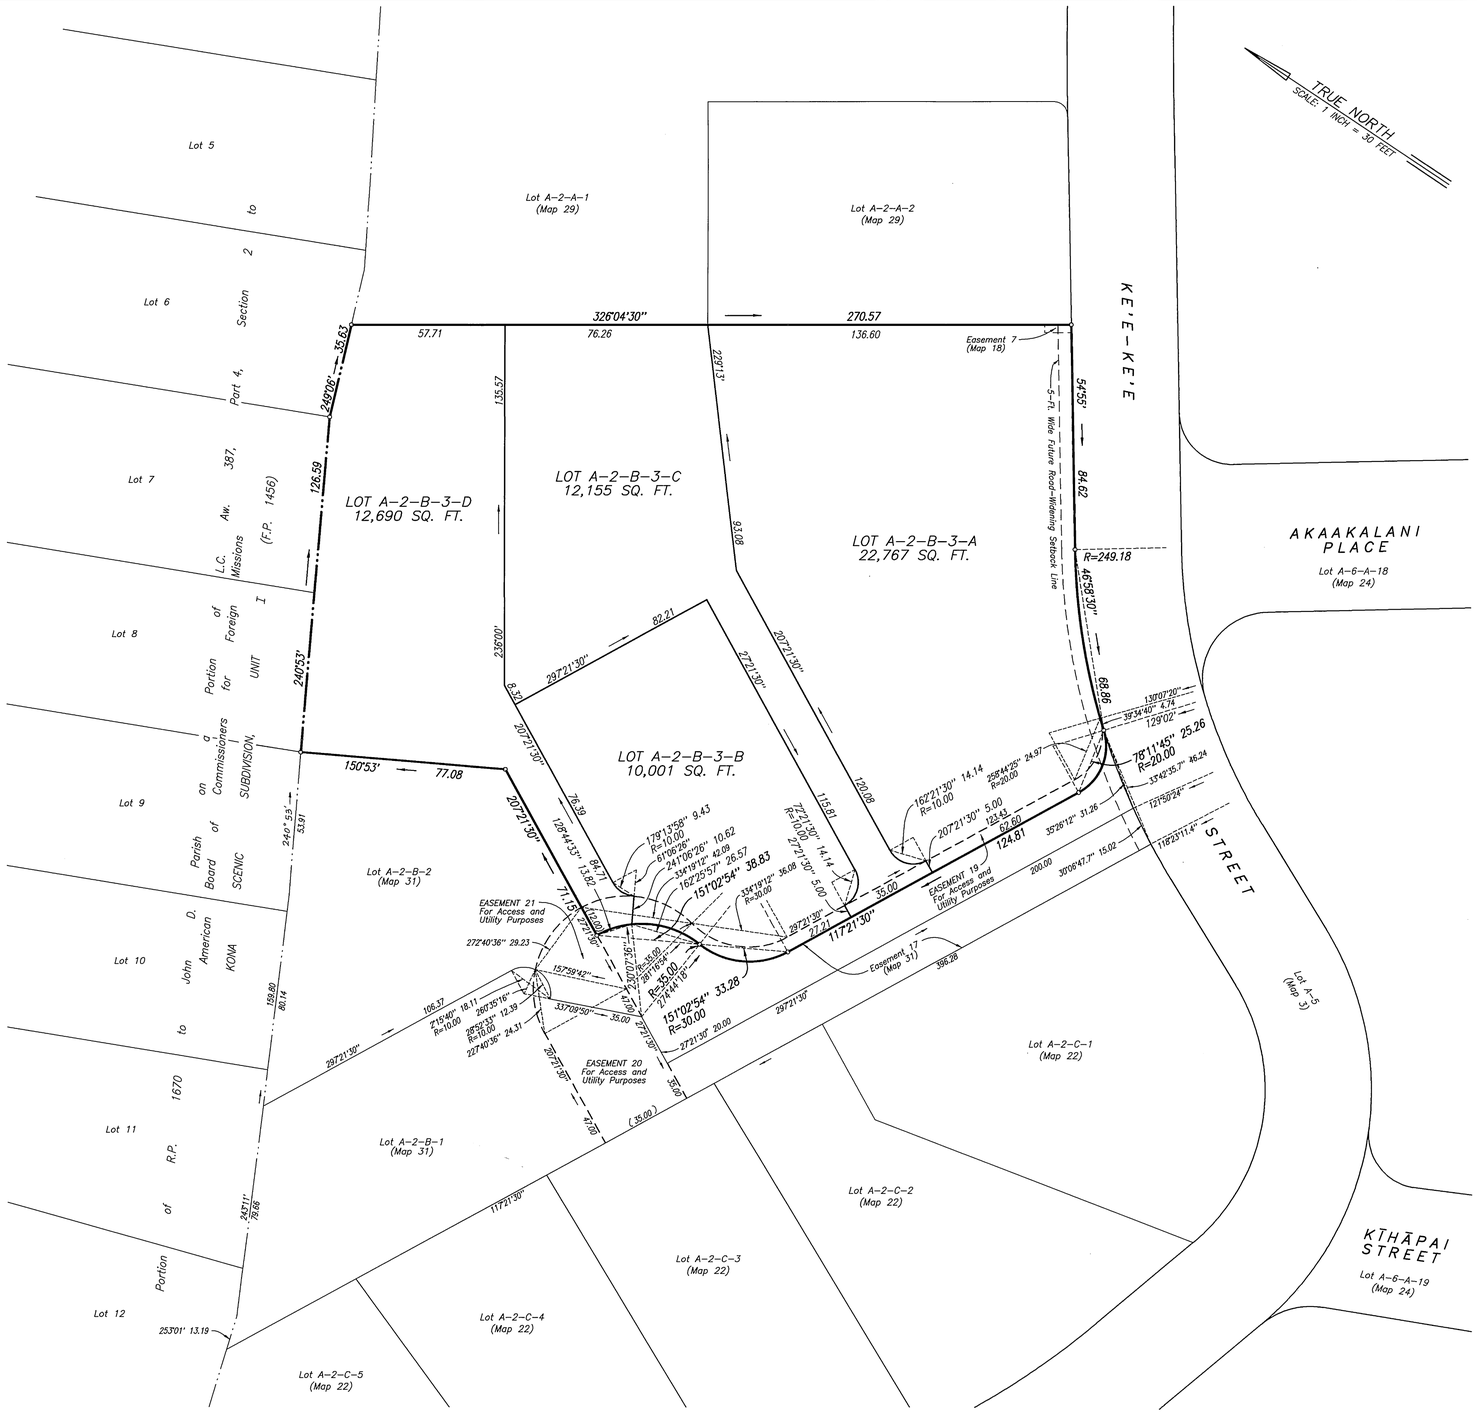

LAND COURT

STATE OF HAWAII

LAND COURT APPLICATION 1609

SUBDIVISION OF LOT A-2-B-3
AS SHOWN ON MAP 31
INTO LOTS A-2-B-3-A, A-2-B-3-B,
A-2-B-3-C AND A-2-B-3-D

AND DESIGNATION OF
THE FOLLOWING EASEMENTS:

EASEMENT 19 AFFECTING LOTS A-2-B-3-A,
A-2-B-3-B, A-2-B-3-C AND A-2-B-3-D
EASEMENT 20 AFFECTING LOT A-2-B-1
AS SHOWN ON MAP 31
EASEMENT 21 AFFECTING LOT A-2-B-2
AS SHOWN ON MAP 31

AND DESIGNATION OF A 5-FT. WIDE
FUTURE ROAD-WIDENING SETBACK LINE
AFFECTING LOT A-2-B-3-A AND LOTS A-2-B-1
AND A-2-B-2 AS SHOWN ON MAP 31

AT KEEKEE 1ST, SOUTH KONA
ISLAND OF HAWAII, HAWAII

75-5749 Kalawa Street
Kailua-Kona, Hawaii 96740-1817
October 15, 2003

CHRYSTAL T. YAMASAKI
LICENSED PROFESSIONAL LAND SURVEYOR
No. 4331
HAWAII, U.S.A.

WES THOMAS ASSOCIATES
By: Chrystal T. Yamasaki
EXP 04/04
Licensed Professional Land Surveyor
Certificate Number LS-4331
Land Court Surveyor Certificate Number 192

OWNER: JOHN ALLAN HIBSCHER
TRANSFER CERTIFICATE OF TITLE: 515,164

AUTHORIZED AND APPROVED BY ORDER OF THE JUDGE
OF THE LAND COURT DATED OCTOBER 20, 2003
BY ORDER OF THE COURT.

REGISTRAR OF THE LAND COURT

NOTES:

AREA OF EASEMENT 19 = 1,288 SQ. FT.
AREA OF EASEMENT 20 = 1,768 SQ. FT.
AREA OF EASEMENT 21 = 839 SQ. FT.

Filed September 30, 2003 P. Shimabukuro, Clerk

p:\active\15000-15999\15065.4\150634lc.dgn October 15, 2003

TAX MAP KEY: 8-1-20:25 (3RD DIVISION)

21" x 32" = 4.7 SQ. FT.

Map 1609 Map 33