1620

MAP 1

LAND COURT
TERRITORY OF HAWAII

Map and Description with Application 1620

JOHN SHERIDAN MAC KENZIE
AND
BEATRICE SORENSEN MAC KENZIE — APPLICANTS

Land situated on the Southwest side of Kamehameha Highway about 500 feet Northwest of Kaaawa School.

AT KAAAWA, KOOLAULOA, OAHU, T. H.

Being a portion of Grant 357 to Josua Kaeo.

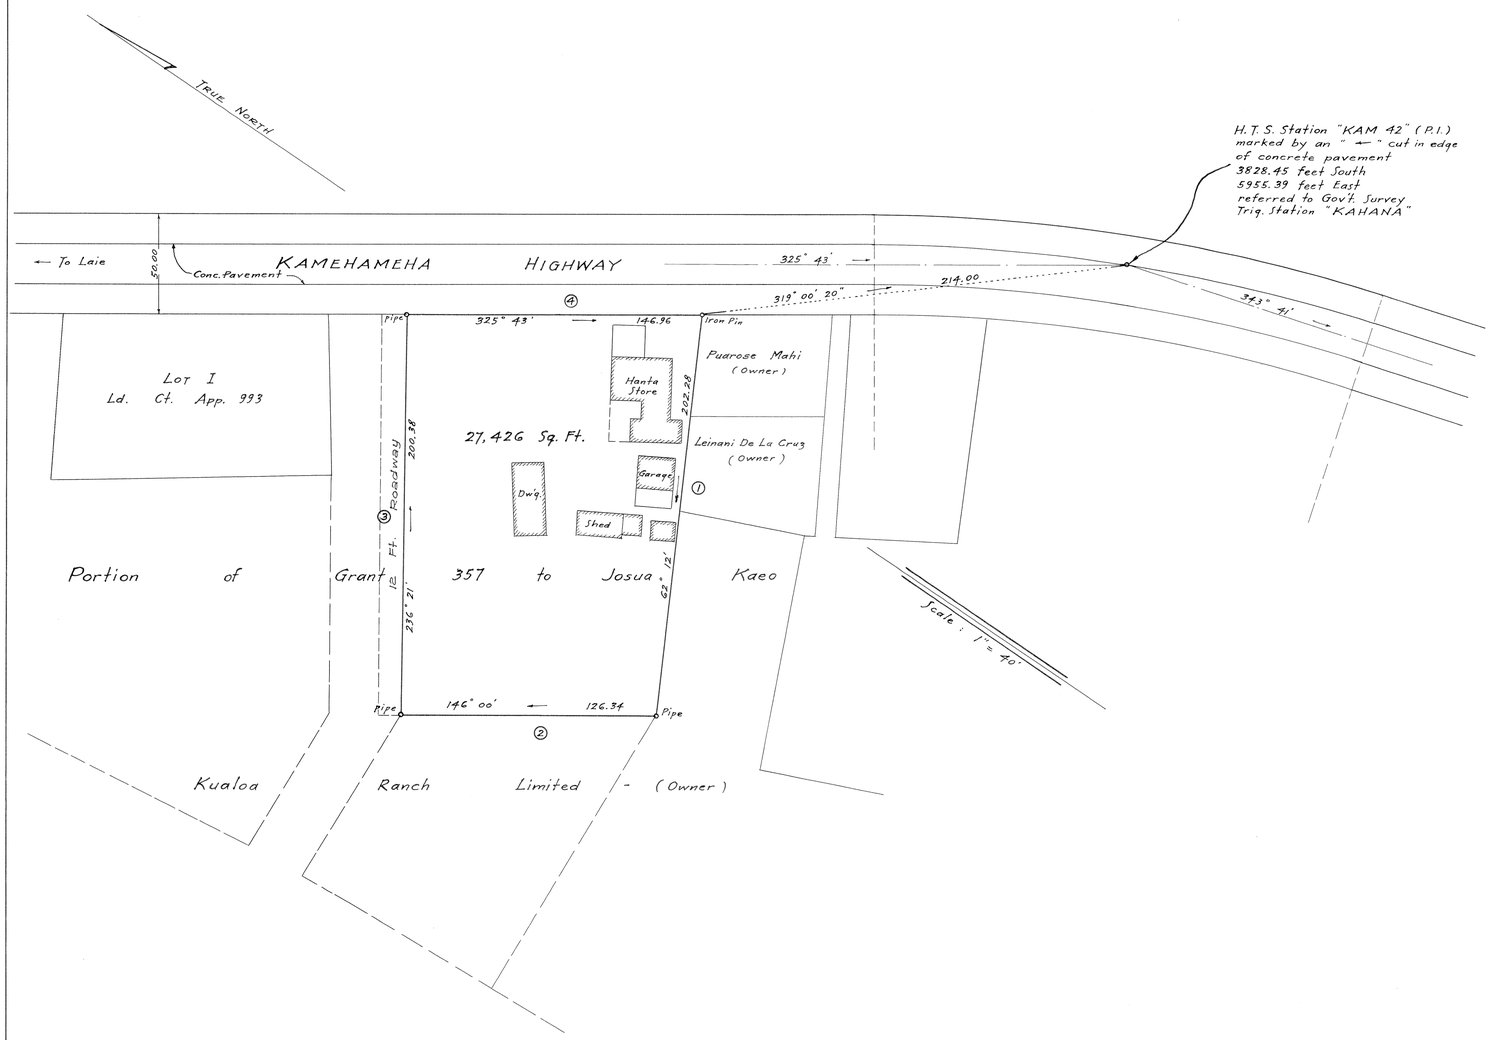

Beginning at an iron pin at the East corner of this parcel of land, on the Southwest side of Kamehameha Highway (50-ft. wide) the true azimuth and distance to H.T.S. Station "KAM 42" (marked by an " ← " cut in edge of concrete pavement) being 319° 00' 20" 214.00 feet and the co-ordinates of said Station "KAM 42" referred to Government Survey Triangulation Station "KAHANA" being 3828.45 feet South and 5955.39 feet East and thence running by azimuths measured clockwise from True South from the above described initial point:

1.	62°	12'	202.28	feet	along the remainder of Grant 357 to Josua Kaeo to a pipe;
2.	146°	00'	126.34	feet	along the remainder of Grant 357 to Josua Kaeo to a pipe;
3.	236°	21'	200.38	feet	along the remainder of Grant 357 to Josua Kaeo, along the Southeast side of a 12 Foot Road to a pipe;
4.	325°	43'	146.96	feet	along the Southwest side of Kamehameha Highway to the point of beginning and containing an area of 27,426 Square Feet.

This map is from an actual survey on the ground made by and/or under the direct supervision of the undersigned between the dates June 21, 1951 and July 5, 1951 and may be checked by the Territorial Surveyor with my Field Book No. 991, Page 37, working sheet and calculations in folder Kaaawa filed in my office.

419 S. M. Damon Bld'g.
Honolulu, T. H.
July 5, 1951

Fred E. Hawes
Surveyor and Maker of Plan
Registered Certificate 79-L.S.

APPLICANTS: JOHN SHERIDAN MAC KENZIE AND
BEATRICE SORENSEN MAC KENZIE

By: M B Thurston
Their Attorney

NOTE: Figures shown thus ③ indicate number of course in description. Owners of adjoining lands as shown on plan are from records in the Taxation Maps Bureau.

I hereby certify that Decree of Registration dated April 24, 1962 and numbered 1885 has issued to John Sheridan MacKenzie, widower, covering the land described hereon, and that Owner's Certificate of Title No. 87091 has been transcribed therefrom.

Honolulu, Hawaii
April 24, 1962

Registrar of the Land Court.

I hereby certify that the survey description and map hereon has been examined and checked as to form and mathematical correctness, and the monuments marking the boundaries of the land sought to be registered have been checked on the ground and found to be in accord, however the boundaries are subject to the Decision and Decree of the Judge of the Land Court.

Honolulu, T.H.
September 10, 1951.

Surveyor, Territory of Hawaii

Filed Aug. 3, 1951
Abraham J. Akana
Assistant Registrar

Tax Map Key: 5-1-02-9

21" x 32" = 4.7 ft