1689

MAP 4

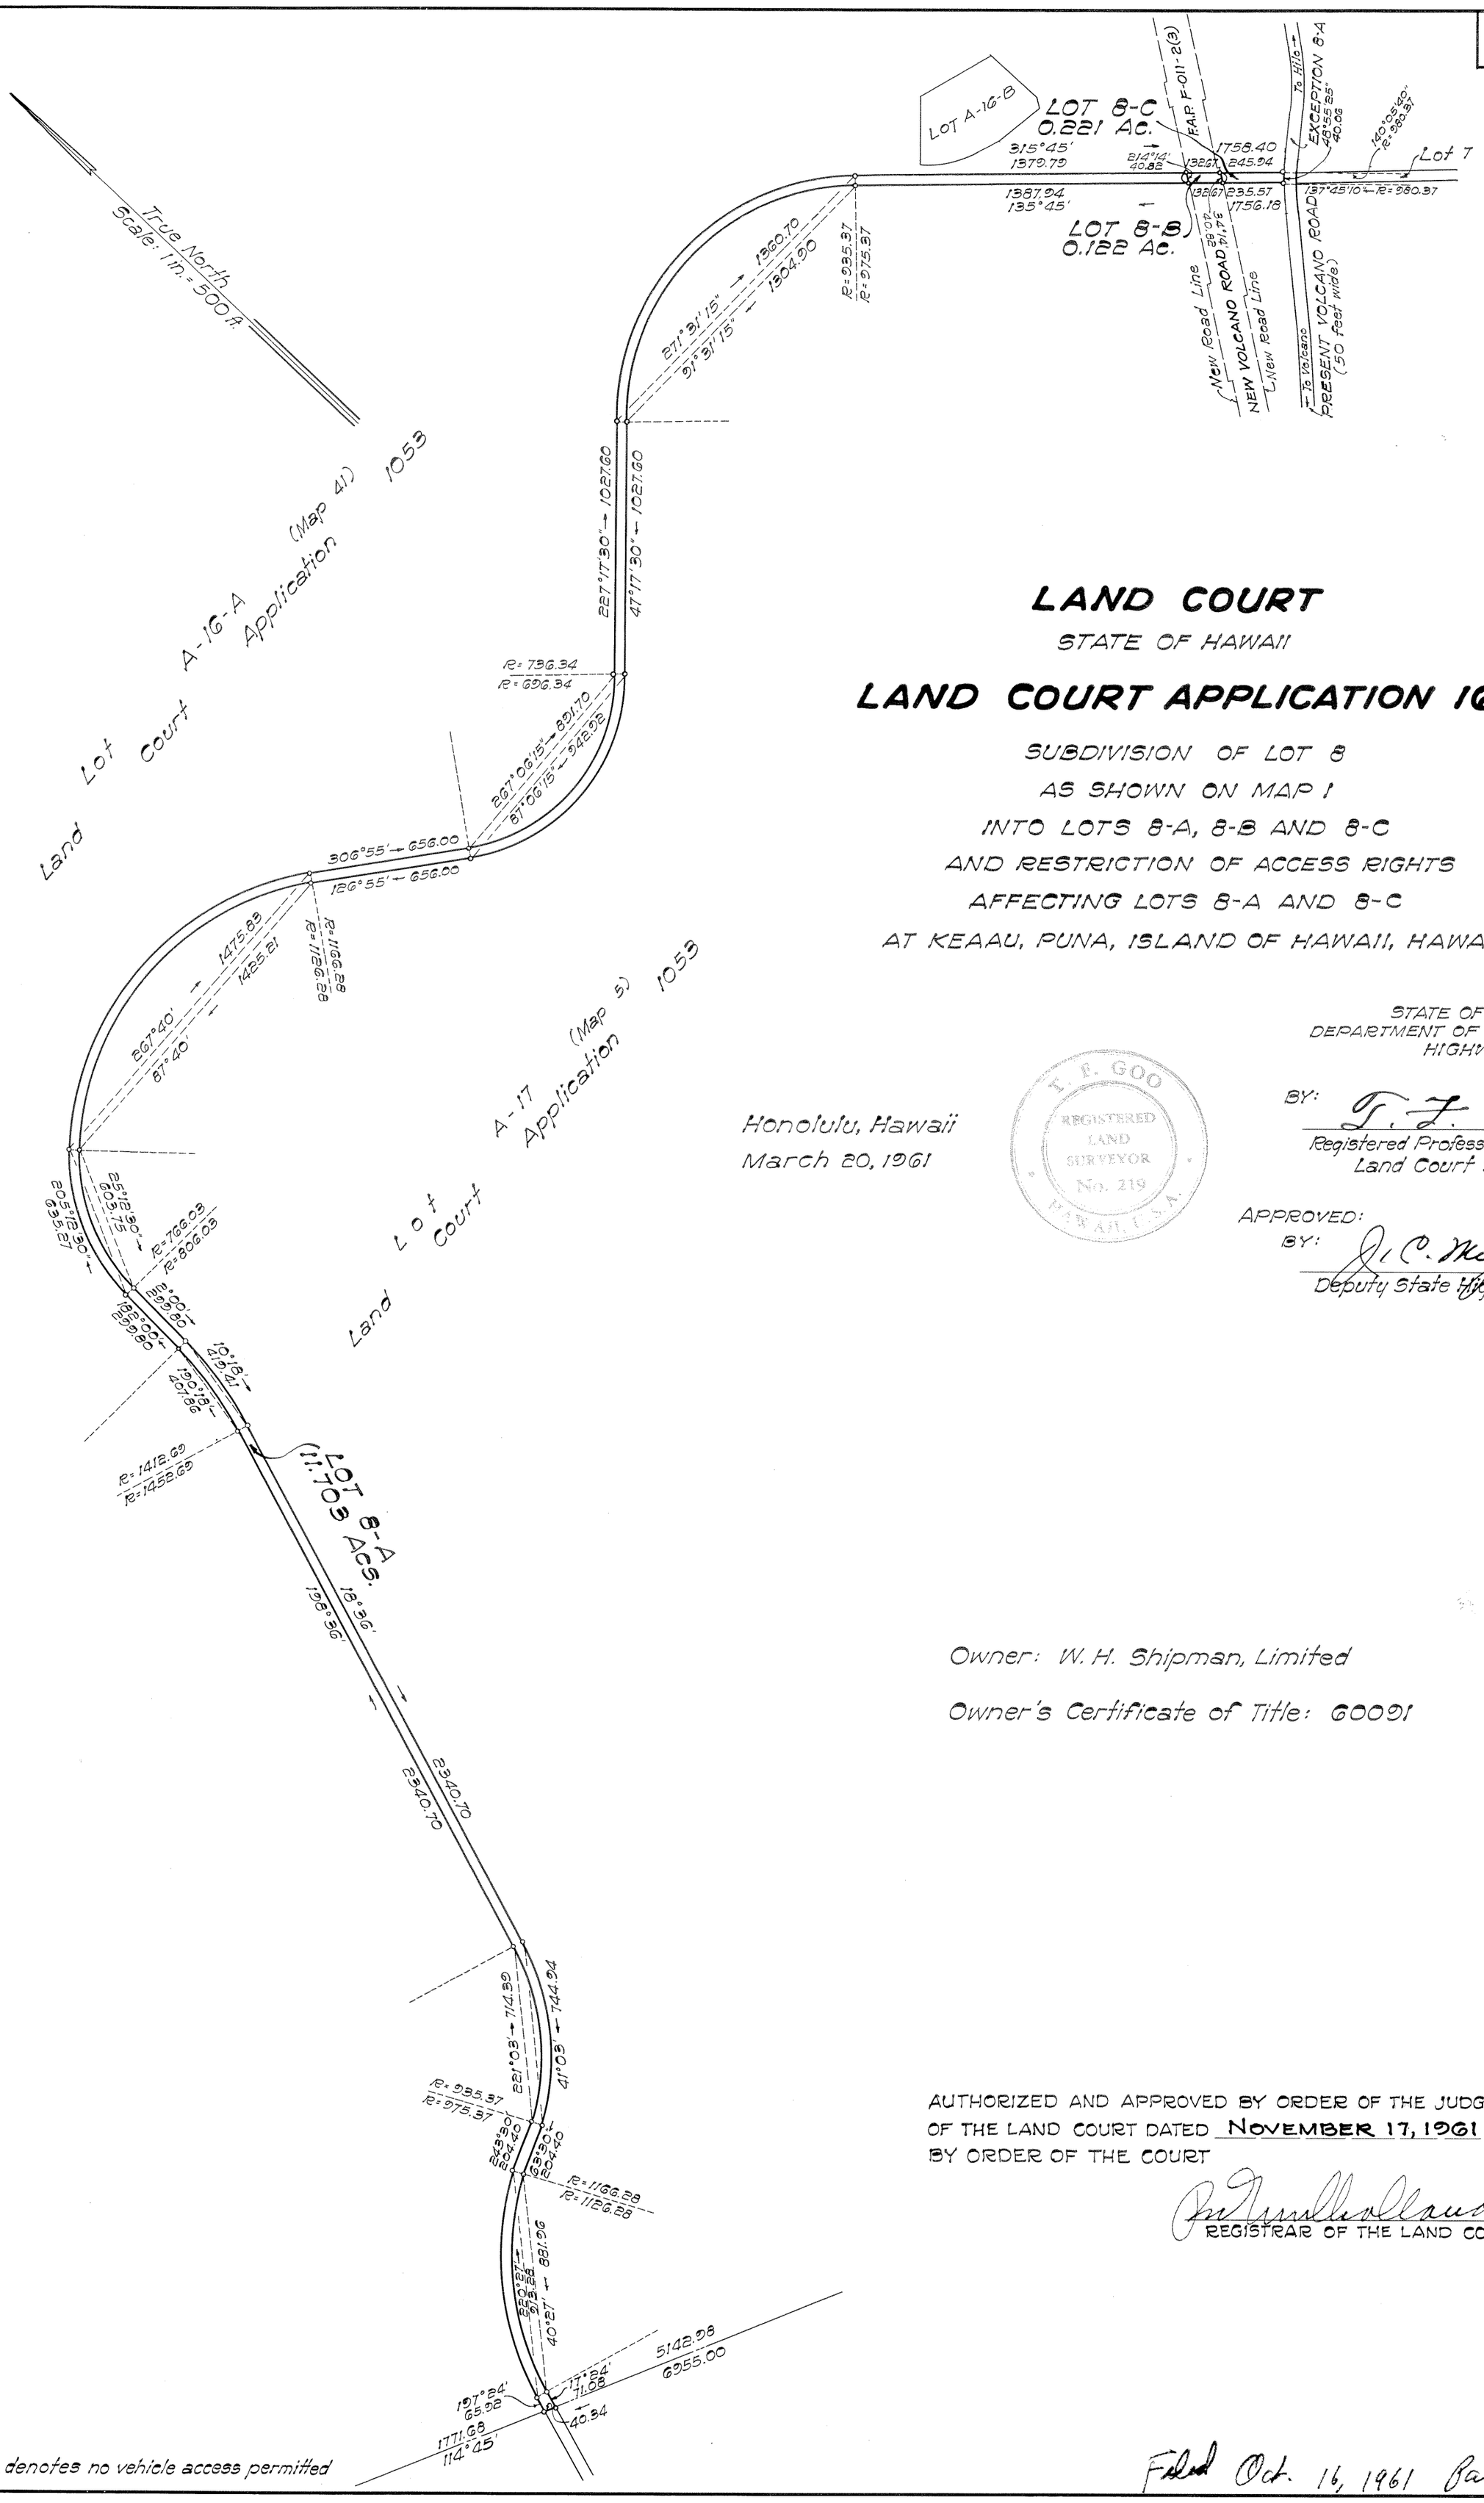

LAND COURT

STATE OF HAWAII

LAND COURT APPLICATION 1689

SUBDIVISION OF LOT 8
AS SHOWN ON MAP 1
INTO LOTS 8-A, 8-B AND 8-C
AND RESTRICTION OF ACCESS RIGHTS
AFFECTING LOTS 8-A AND 8-C
AT KEAAU, PUNA, ISLAND OF HAWAII, HAWAII

Honolulu, Hawaii
March 20, 1961

T. F. GOO
REGISTERED LAND SURVEYOR
No. 219
HAWAII, U.S.A.

STATE OF HAWAII
DEPARTMENT OF TRANSPORTATION
HIGHWAYS

BY: T. F. Goo
Registered Professional Surveyor 219
Land Court Surveyor 56

APPROVED:
BY: J. C. Mizutani
Deputy State Highway Engineer

Owner: W. H. Shipman, Limited

Owner's Certificate of Title: 60091

AUTHORIZED AND APPROVED BY ORDER OF THE JUDGE
OF THE LAND COURT DATED NOVEMBER 17, 1961
BY ORDER OF THE COURT

REGISTRAR OF THE LAND COURT

Note:
denotes no vehicle access permitted

Filed Oct. 16, 1961

Tax Map Key: 1-6-03:13

Parcel 2
VOLCANO ROAD
Federal Aid Project No. F-011-2(2)

15" x 21" = 2.2 Sq. ft.