1691

MAP 1

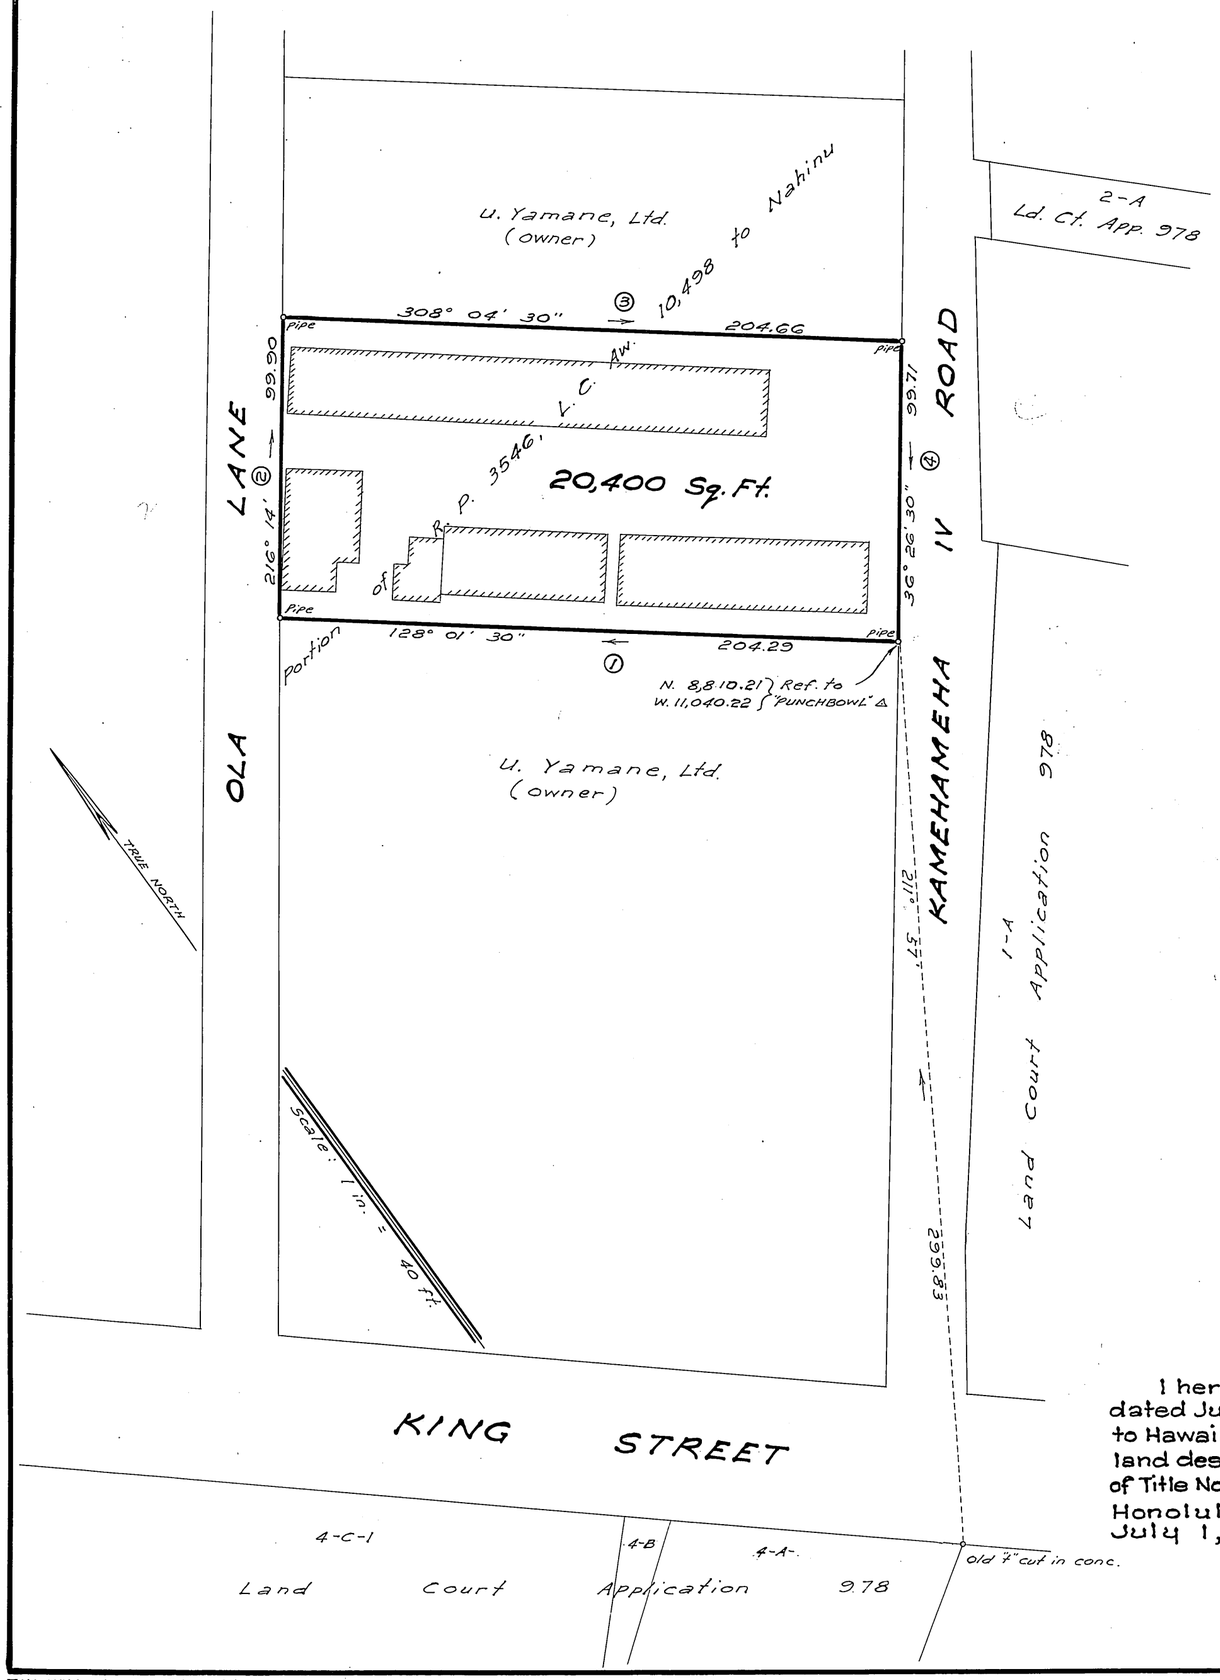

LAND COURT
TERRITORY OF HAWAII

MAP WITH APPLICATION 1691

HAWAII VETERANS MEMORIAL FUND - APPLICANT

BEING A PORTION OF R. P. 3546,
L. C. AW. 10,498 TO NAHINU

SITUATED AT KIONAWAWANA, KALIHI, HONOLULU, OAHU, T. H.

This map is from an actual survey on the ground made by and under the direct supervision of the undersigned between February 19, 1954 and March 26, 1954 and may be checked by the Territorial Surveyor with my field book number 279:67, calculation book number 116:95 and worksheet number 14-10:2486

James B. Mann

May 10, 1954
338 Dillingham Bldg.
Honolulu, T. H.

JAMES B. MANN
REGISTERED LAND SURVEYOR
No. 75
HAWAII, U.S.A.

Registered Professional Surveyor
Certificate Number 75
Land Court Surveyor
Certificate Number 1

HAWAII VETERANS MEMORIAL FUND - APPLICANT

BY: Daniel K. Ainoa, Vice Pres.

[illegible] - Secretary

I hereby certify that Decree of Registration dated July 1, 1958 and numbered 1813 has issued to Hawaii Veterans Memorial Fund, covering the land described hereon and that Owner's Certificate of Title No. 71929 has been transcribed therefrom.

Honolulu, T. H.
July 1, 1958.

[signature]
Registrar of the Land Court.

I hereby certify that the survey description and map hereon has been examined and checked as to form and mathematical correctness and the monuments marking the boundaries of the land sought to be registered have been checked on the ground and found to be in accord, however the boundaries are subject to the Decision and Decree of the Judge of the Land Court.

Honolulu, T. H.
October 8, 1954.

James M. Dunn
Surveyor, Territory of Hawaii

Filed July 21, 1954
Abraham V. Akeno
Assistant Registrar

TAX KEY 1-3-01 : 14
F.B. 279 : 67
C.B. 116 : 95

15" X 21" = 2.19 Sq. Ft.