1695

MAP 103

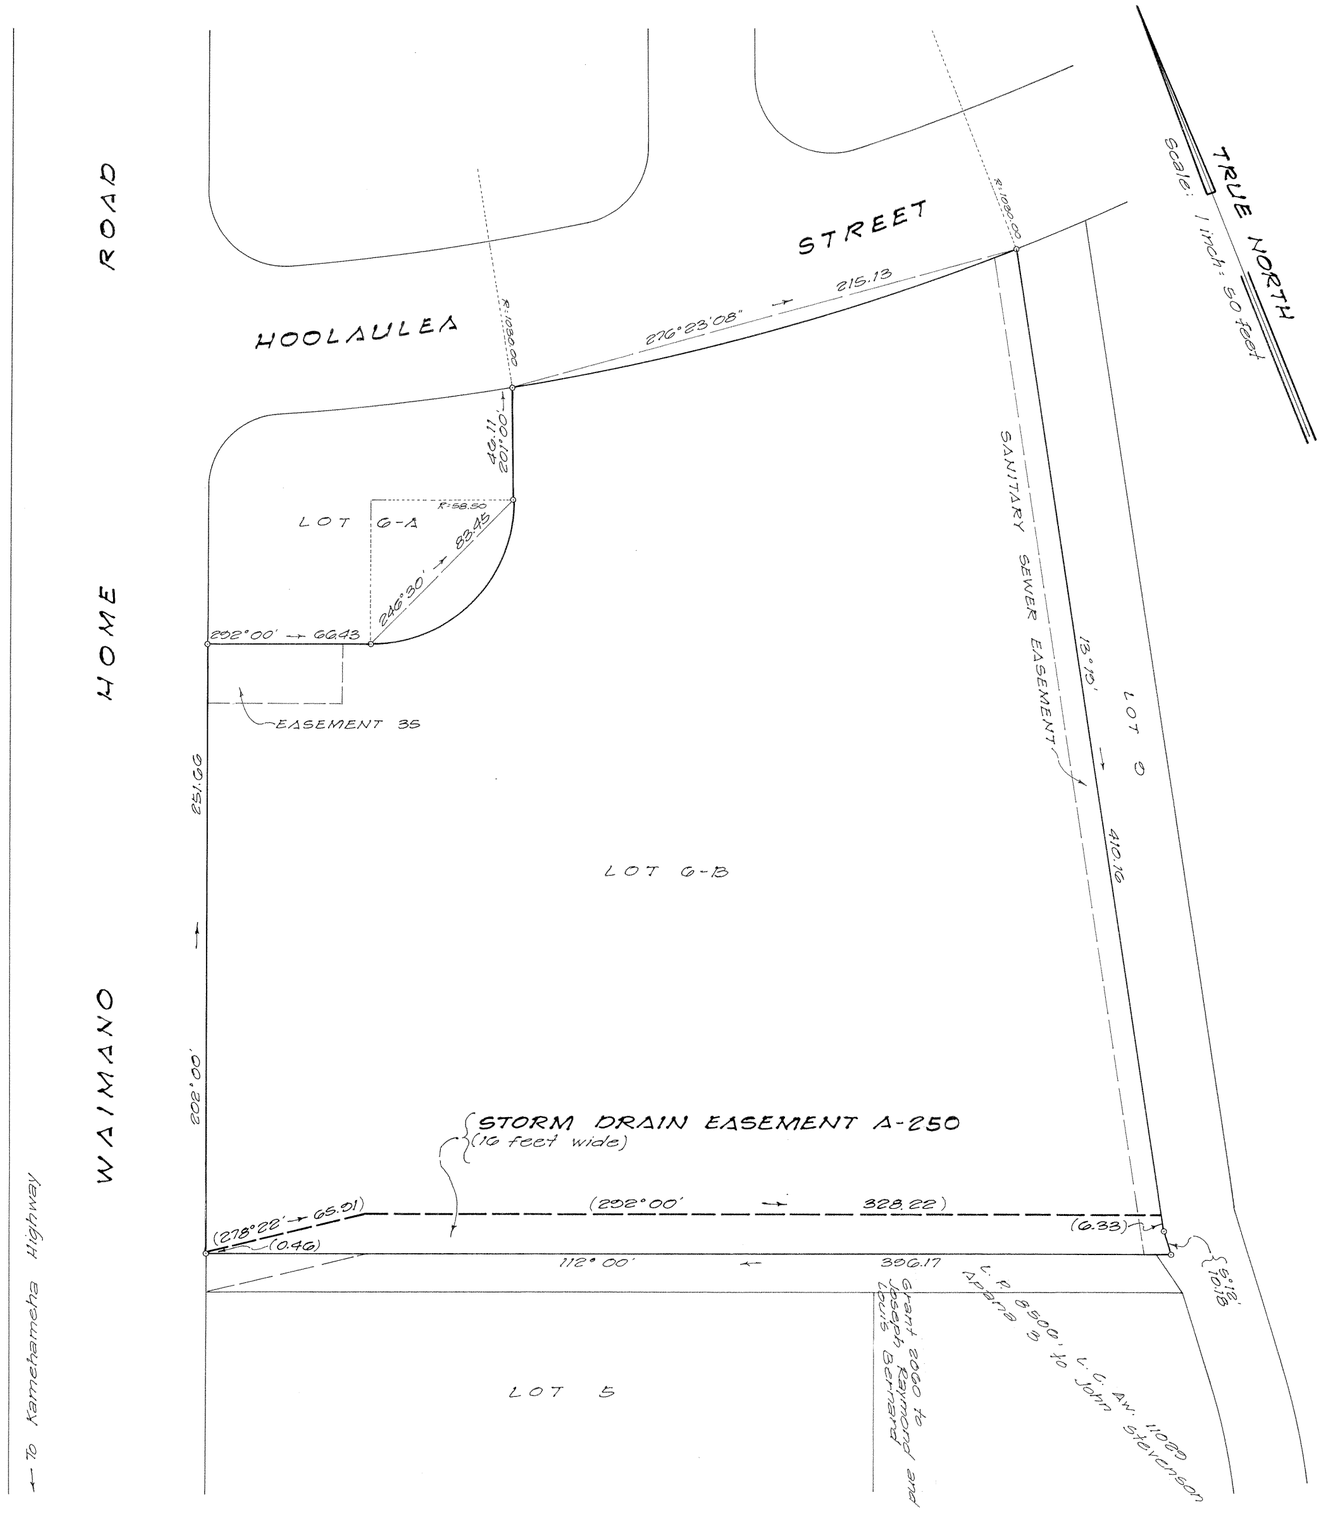

LAND COURT

STATE OF HAWAII

LAND COURT APPLICATION 1695

DESIGNATION OF EASEMENT A-250
FOR STORM DRAIN PURPOSES
OVER AND ACROSS LOT G-B
AS SHOWN ON MAP 66

AT MANANA-UKA AND WAIMANO, EWA, OAHU, HAWAII

547 Halekauwila Street
Honolulu, Hawaii
March 27, 1967

SAM O. HIROTA
REGISTERED PROFESSIONAL ENGINEER & SURVEYOR
No. 610 ES
HAWAII, U.S.A.

Sam O. Hirota, P.E.
SAM O. HIROTA, P.E.
Registered Professional Civil Engineer & Surveyor
Certificate No. 610-E.S.
Land Court Certificate No. 128

OWNERS: PEARL CITY DEVELOPMENT, INC. AND PEARL CITY LAND, INC.

OWNERS' CERTIFICATE OF TITLE: 95,068

AUTHORIZED AND APPROVED BY ORDER OF THE JUDGE OF THE LAND COURT DATED: JULY 21, 1967
BY ORDER OF THE COURT:

Rudolph K. Espinda
REGISTRAR OF THE LAND COURT

AREA OF STORM DRAIN EASEMENT A-250 = 5,804 SQ. FT.

Filed July 6, 1967 Paul Coffroth

Tax Map Key: 9-7-31

15" x 21" = 2.2 SQ. FT.
G475 D-3