1714

MAP 10

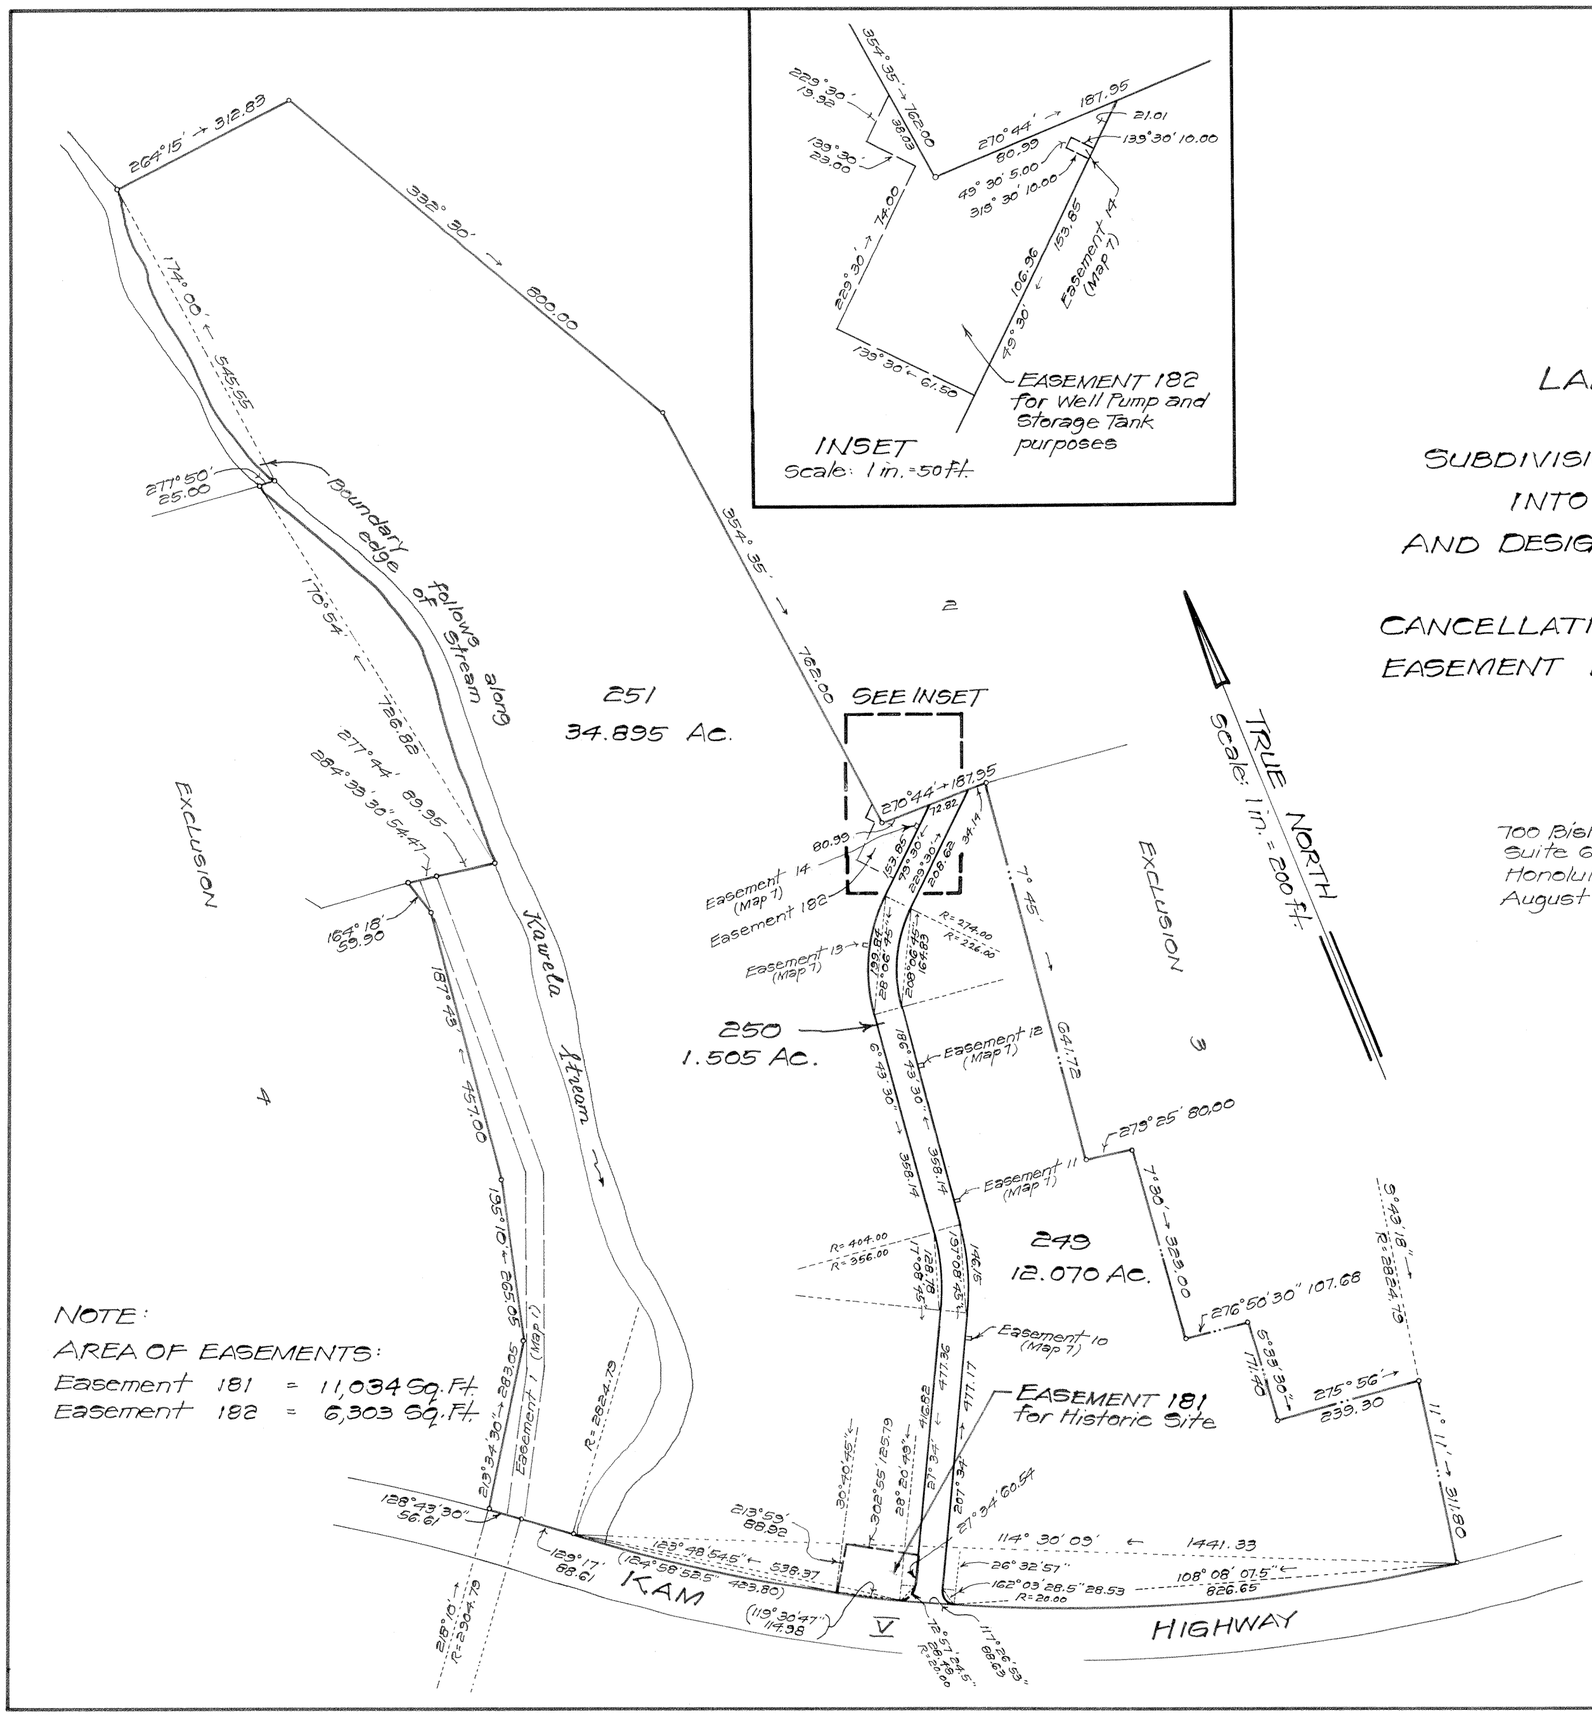

LAND COURT

STATE OF HAWAII

LAND COURT APPLICATION 1714

SUBDIVISION OF LOT 6, AS SHOWN ON MAP 2
INTO LOTS 249 TO 251, INCLUSIVE
AND DESIGNATION OF EASEMENTS 181 AND 182
AFFECTING LOT 251
CANCELLATION OF EASEMENT 15 AFFECTING LOT 6 AND
EASEMENT 16 OVER AND ACROSS LOT 6, AS SHOWN ON MAP 7

AT KAWELA, MOLOKAI, HAWAII

COMMUNITY PLANNING, INC.

700 Bishop Street
Suite 608
Honolulu, Hawaii
August 11, 1982

HARRY K. MATSUO
REGISTERED PROFESSIONAL LAND SURVEYOR
No. 2717-S
HAWAII, U.S.A.

By: Harry K. Matsuo
Registered Professional Surveyor
Certificate Number 2717
Land Court Certificate No. 168

OWNER: MOLOKAI RANCH, LIMITED
Owner's Certificate of Title: 123,180

AUTHORIZED AND APPROVED BY ORDER OF THE JUDGE
OF THE LAND COURT DATED: NOVEMBER 5, 1984
BY ORDER OF THE COURT

Mattie S. Ramon
REGISTRAR OF THE LAND COURT

Filed October 19, 1984
Mildred M. Furuoi, Clerk

Tax Map Key: 5-4-01:26
2nd Div.

15" X 21" = 2.2 Sq. Ft.