1724

MAP 5

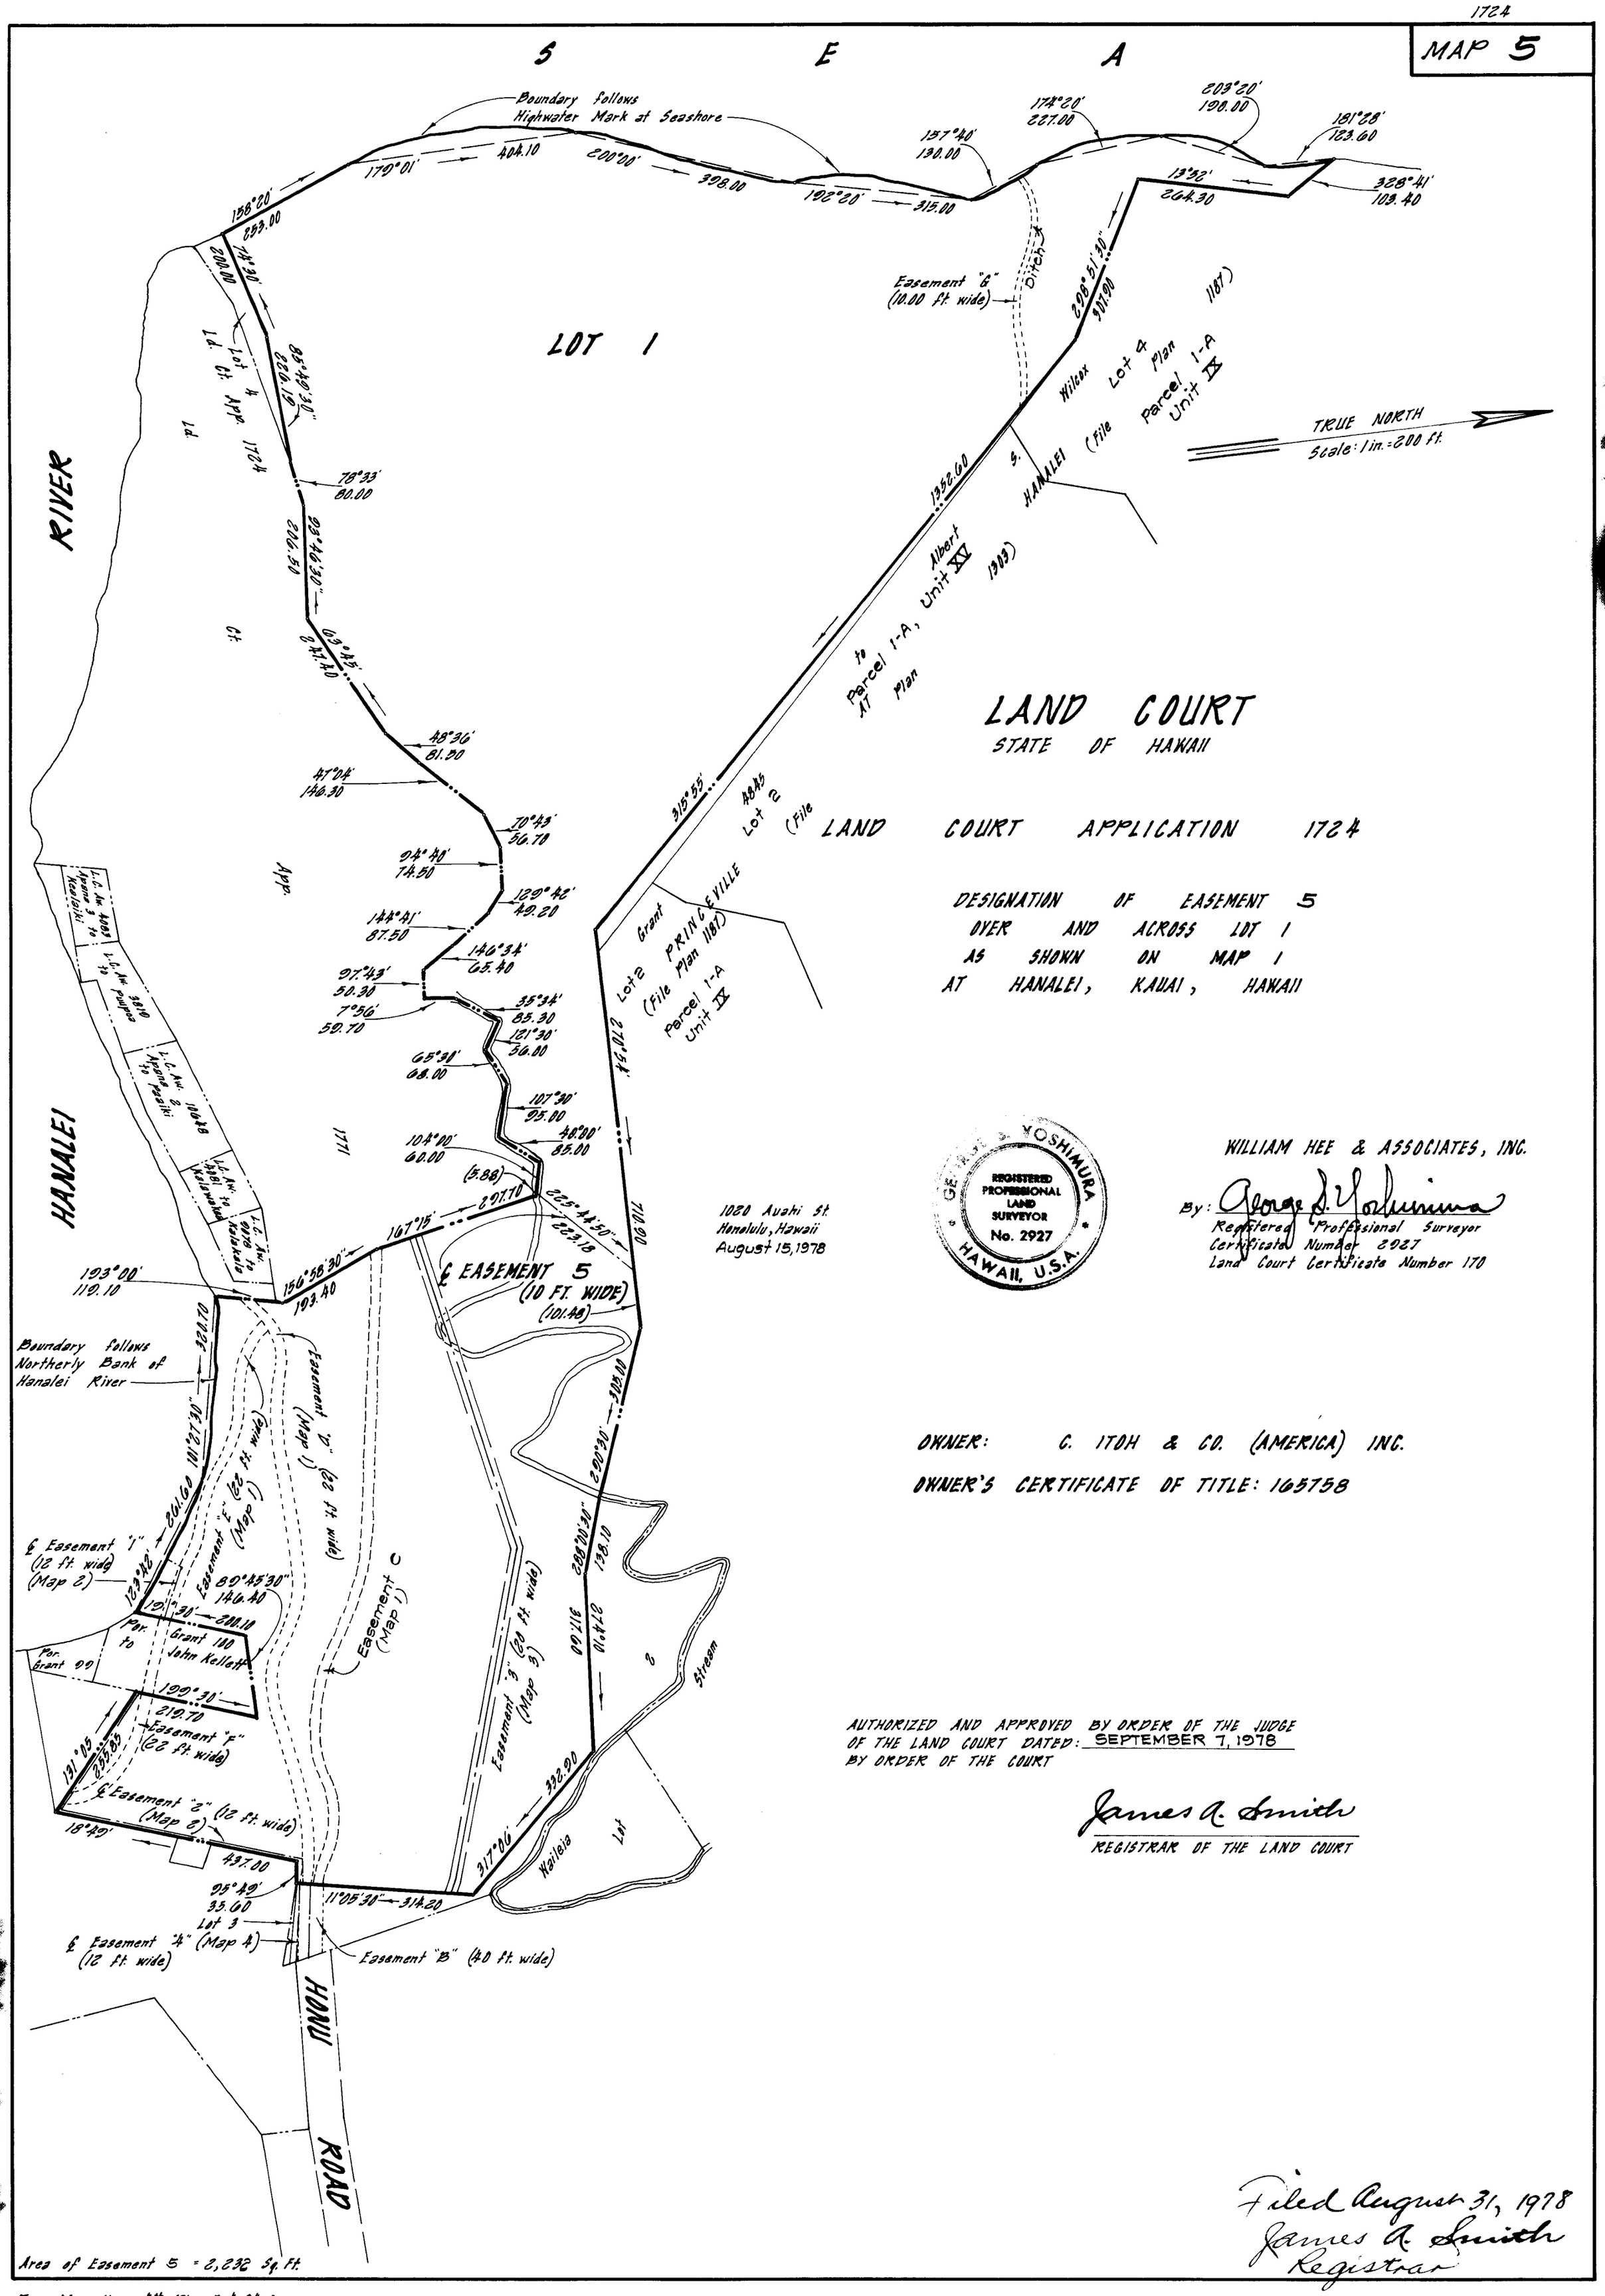

LAND COURT
STATE OF HAWAII

LAND COURT APPLICATION 1724

DESIGNATION OF EASEMENT 5
OVER AND ACROSS LOT 1
AS SHOWN ON MAP 1
AT HANALEI, KAUAI, HAWAII

1020 Auahi St.
Honolulu, Hawaii
August 15, 1978

GEORGE S. YOSHIMURA
REGISTERED PROFESSIONAL LAND SURVEYOR
No. 2927
HAWAII, U.S.A.

WILLIAM HEE & ASSOCIATES, INC.
By: George S. Yoshimura
Registered Professional Surveyor
Certificate Number 2927
Land Court Certificate Number 170

OWNER: C. ITOH & CO. (AMERICA) INC.

OWNER'S CERTIFICATE OF TITLE: 165758

AUTHORIZED AND APPROVED BY ORDER OF THE JUDGE
OF THE LAND COURT DATED: SEPTEMBER 7, 1978
BY ORDER OF THE COURT

James A. Smith
REGISTRAR OF THE LAND COURT

Area of Easement 5 = 2,232 Sq. Ft.

Filed August 31, 1978
James A. Smith
Registrar

Tax Map Key: 4th Div. 5-4-04:1
79-11

15" × 21" = 2.2 Sq. Ft.