1730

MAP 2

LAND COURT

STATE OF HAWAII

LAND COURT APPLICATION 1730

SUBDIVISION OF LOT 2
AS SHOWN ON MAP 1
INTO LOTS 6, 7 AND 8
AT KAPAA, PUNA, KAUAI, HAWAII

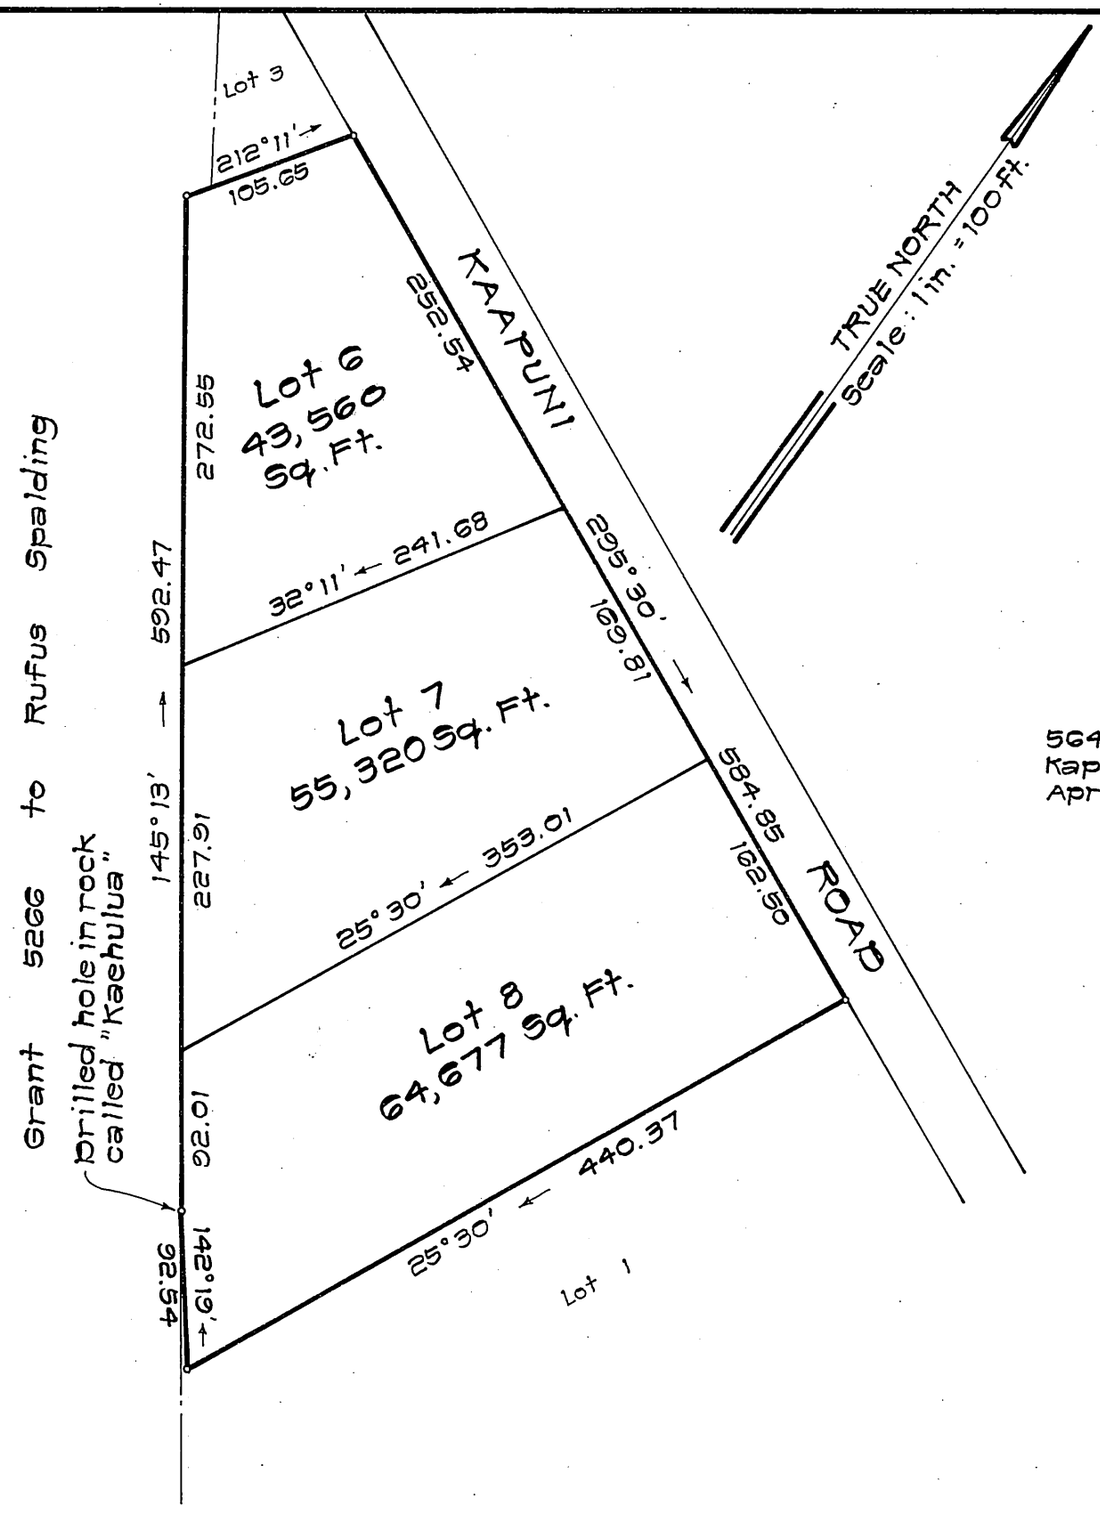

5641 Kaapuni Road
Kapaa, Kauai, Hawaii 96746
April 19, 1984

DENNIS M. ESAKI
REGISTERED PROFESSIONAL LAND SURVEYOR
No. 4383
HAWAII, U.S.A.

ESAKI SURVEYING AND MAPPING, INC.

Dennis M. Esaki

Registered Professional Land Surveyor
Certificate Number 4383
Land Court Certificate Number 185

OWNER: AMERICAN TRUST CO. OF HAWAII, INC., TRUSTEE

OWNER'S CERTIFICATE OF TITLE: 254,871

AUTHORIZED AND APPROVED BY ORDER OF THE JUDGE
OF THE LAND COURT DATED: APRIL 25, 1985
BY ORDER OF THE COURT

REGISTRAR OF THE LAND COURT

filed April 23, 1985
Barbara E Wright, Clerk

Tax Map Key: 4-3-03:6 4th. Division

10" x 15" = 1.0 Sq. Ft.